
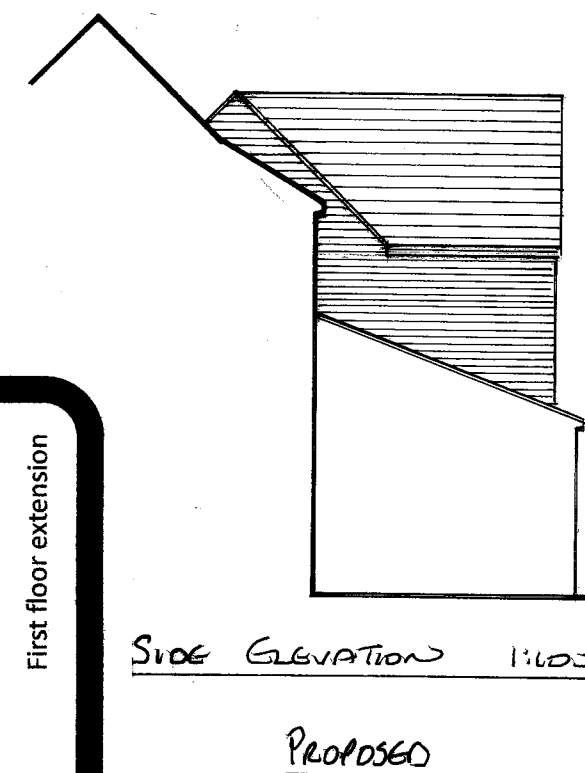
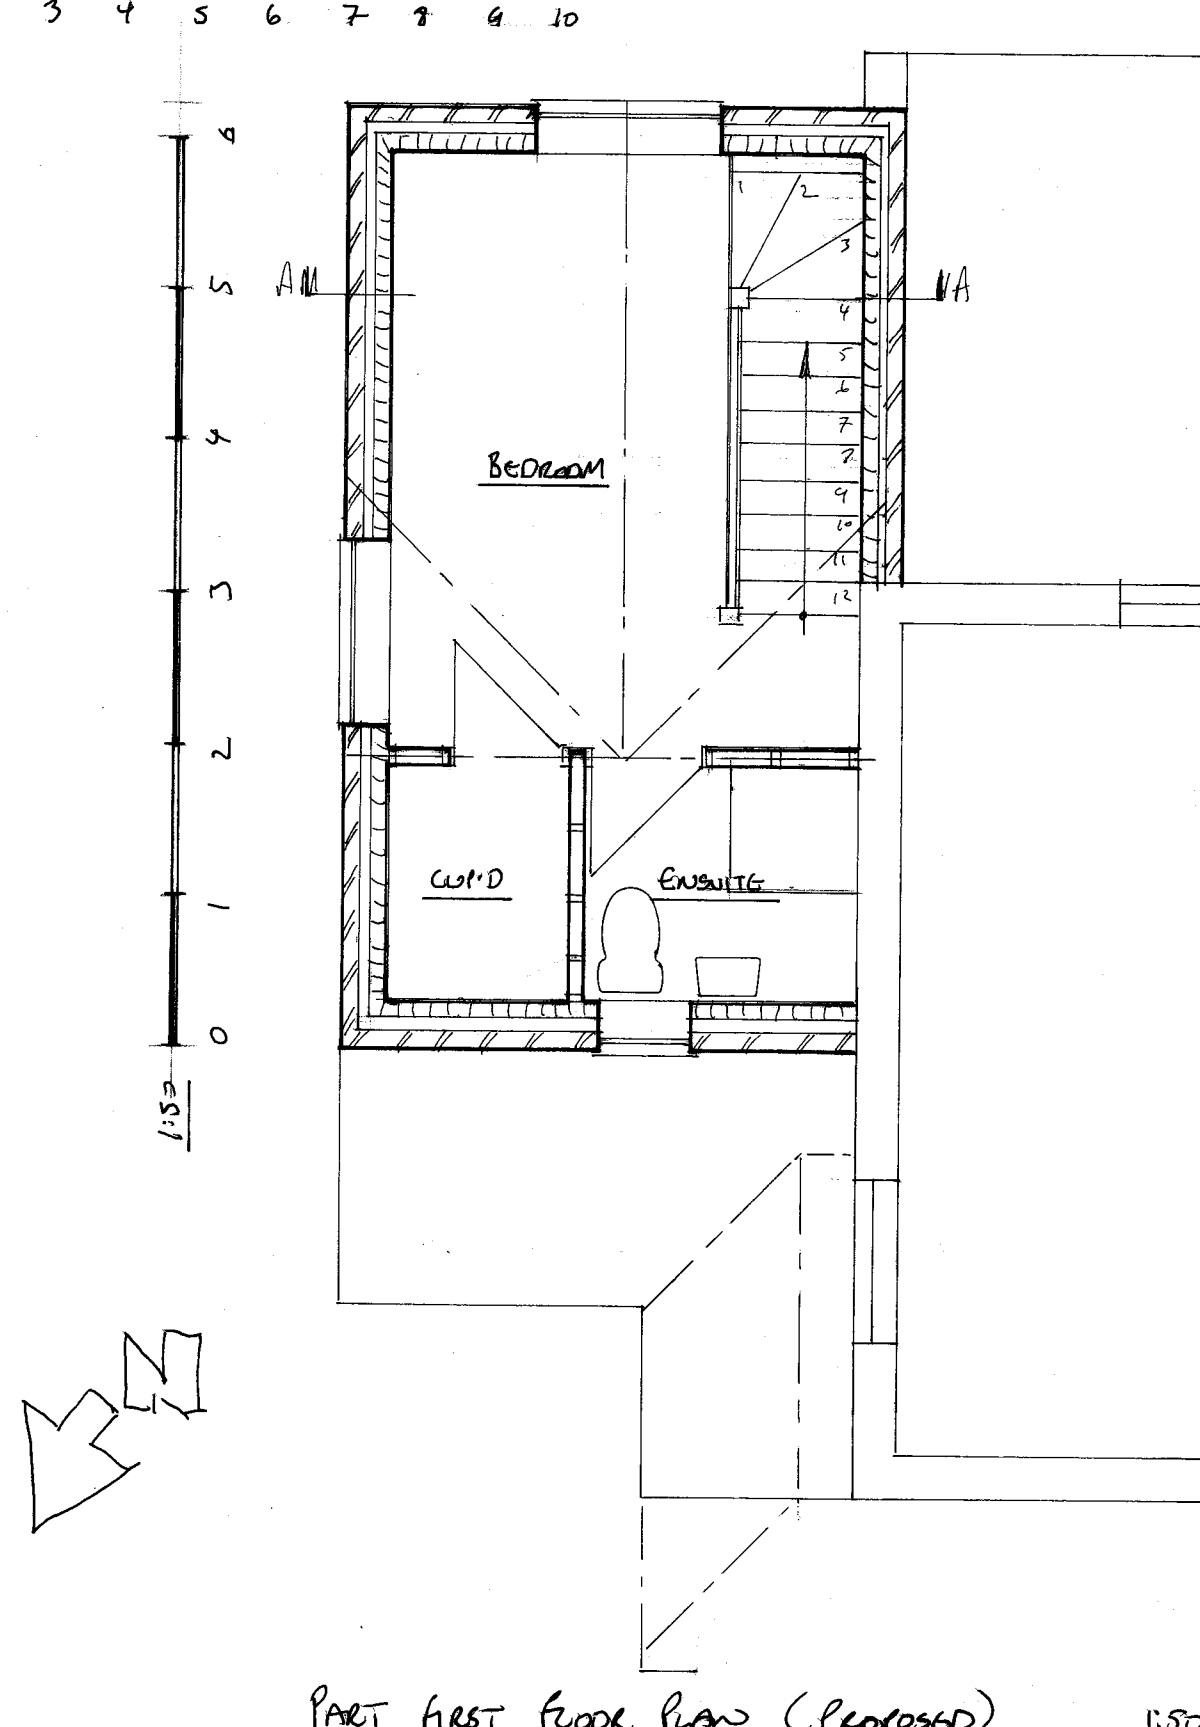
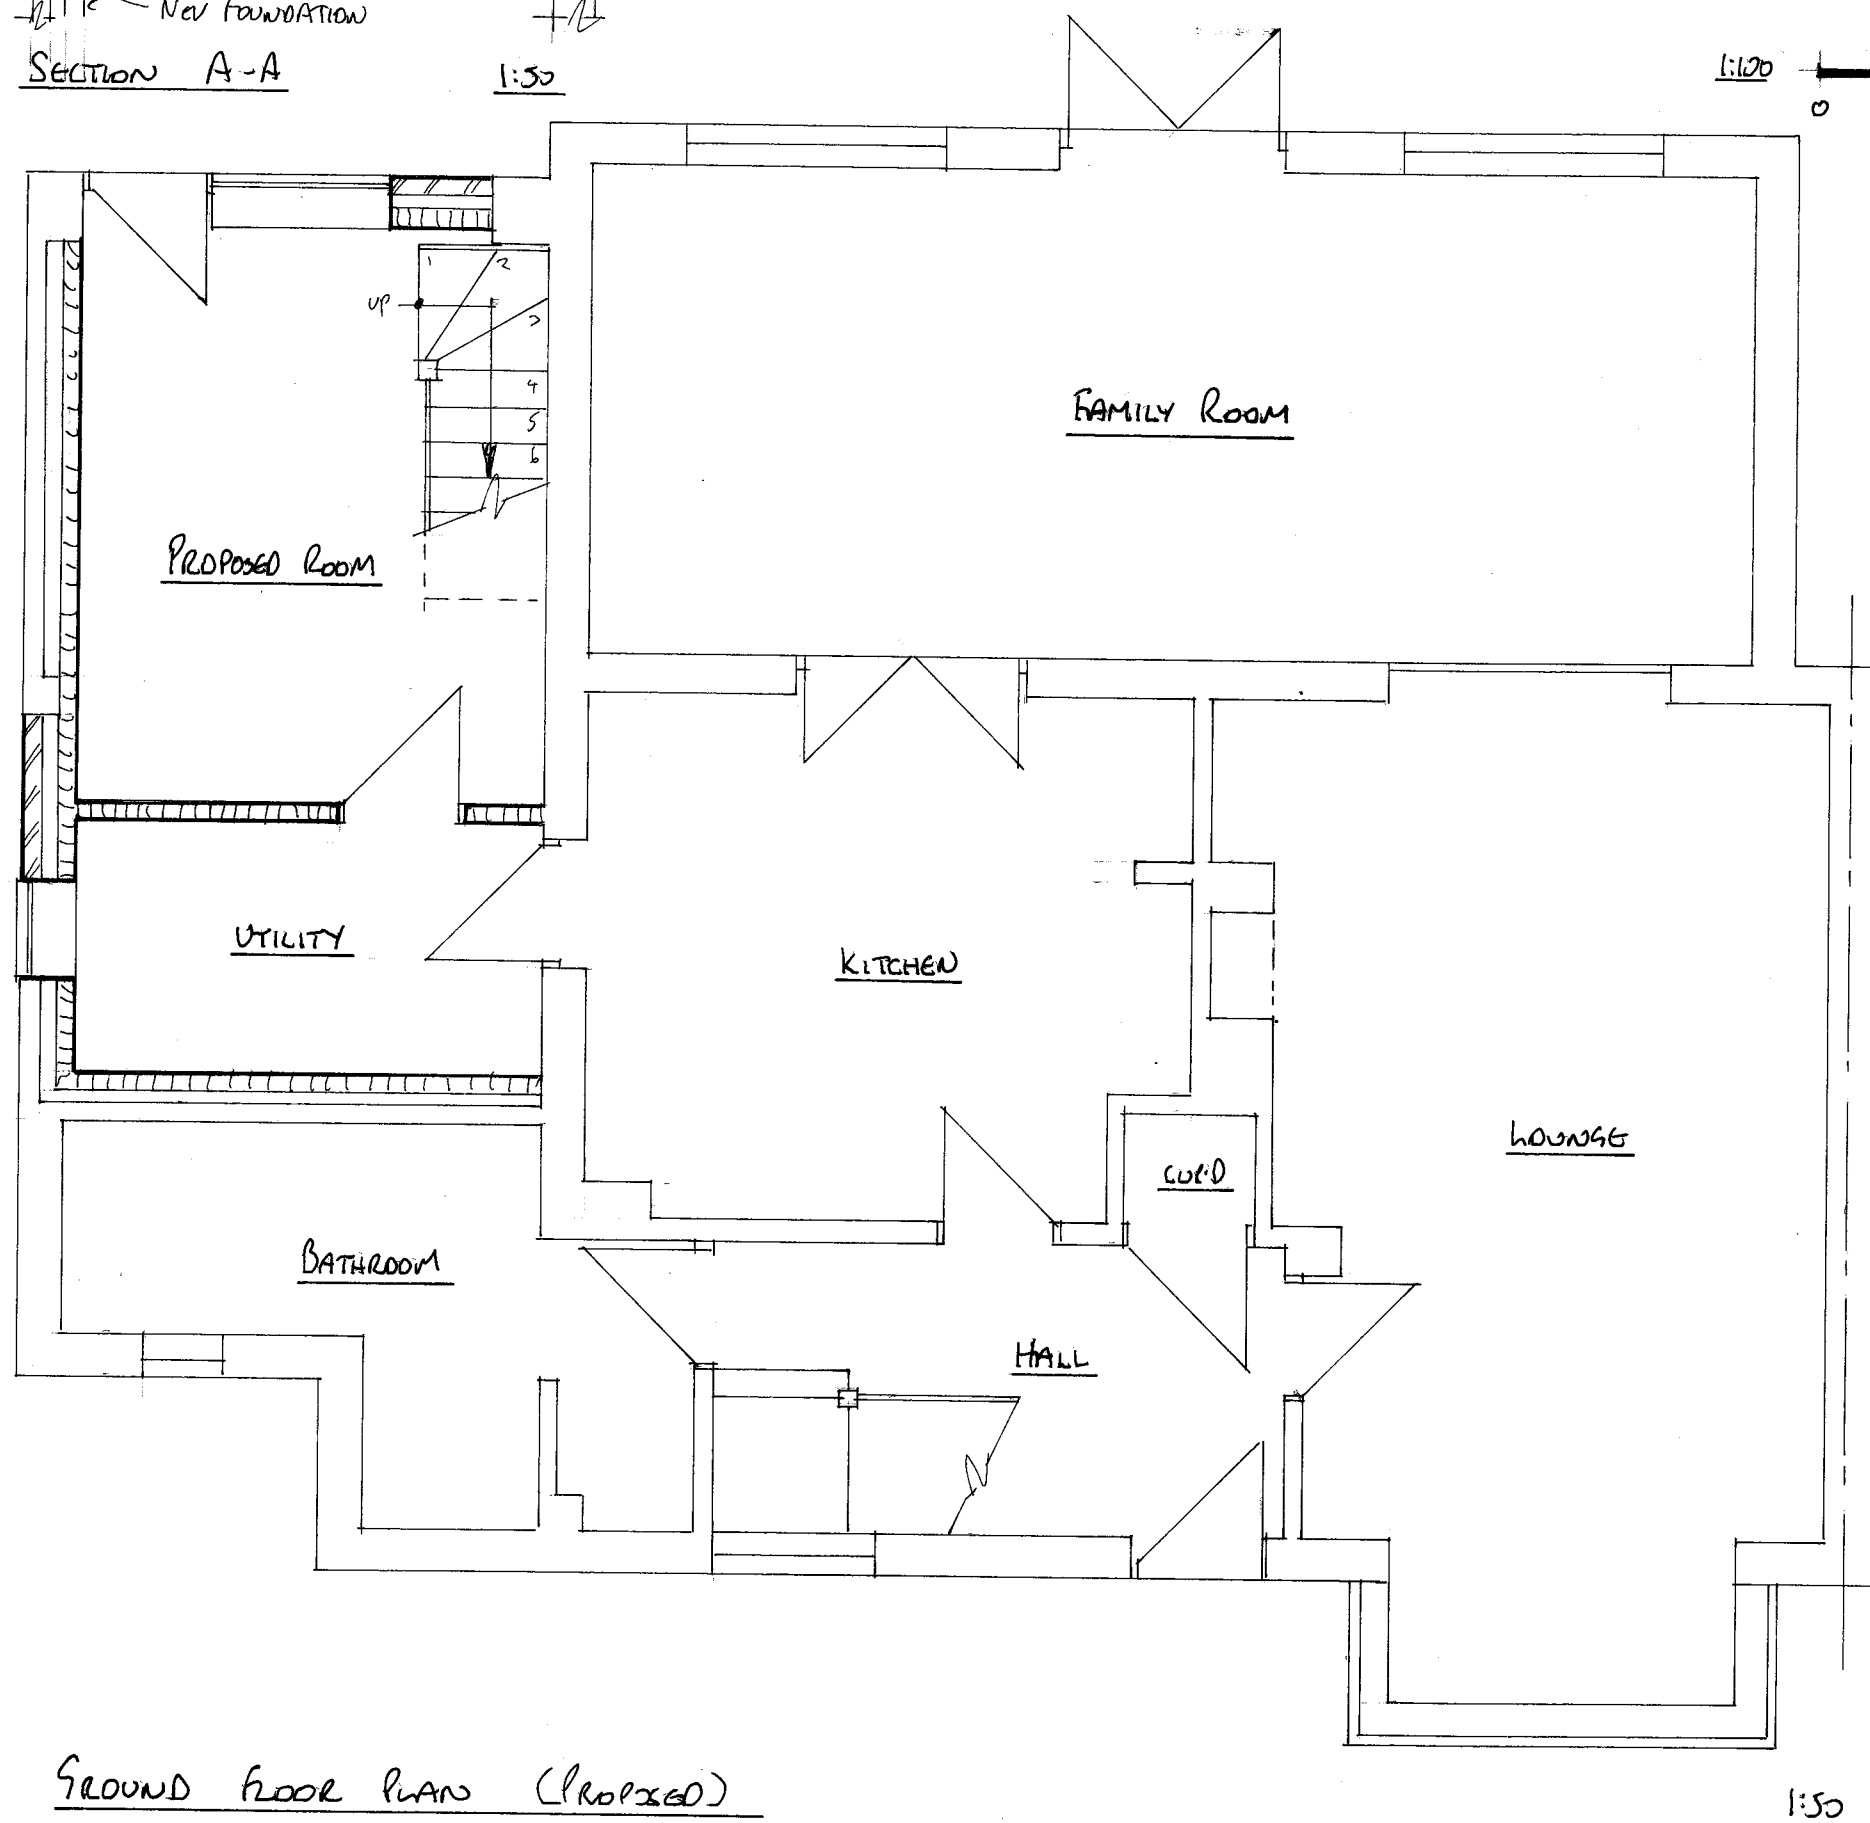
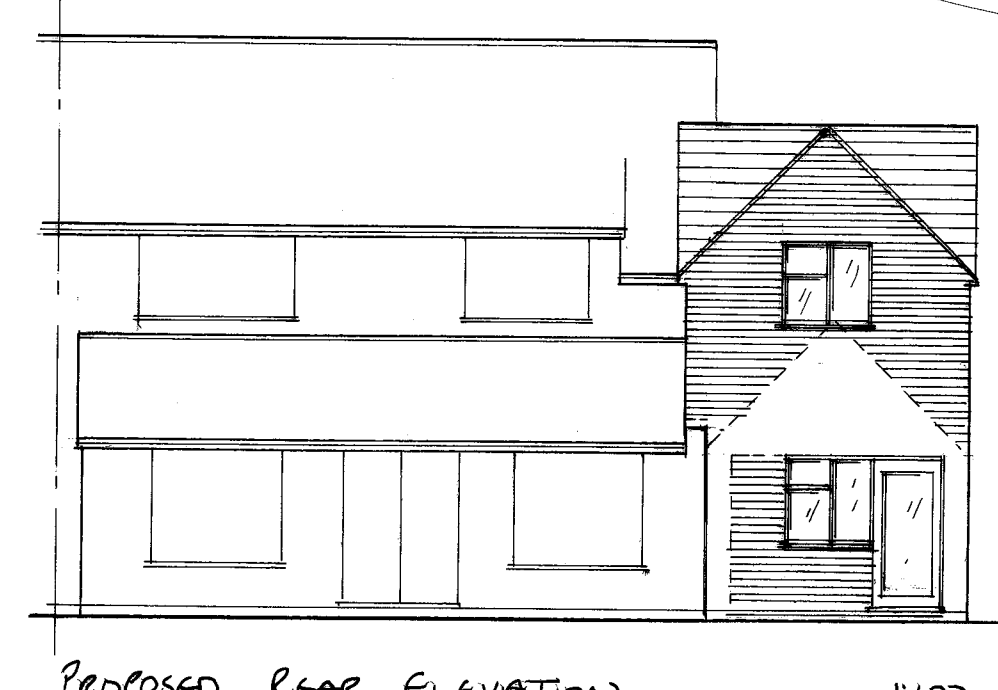
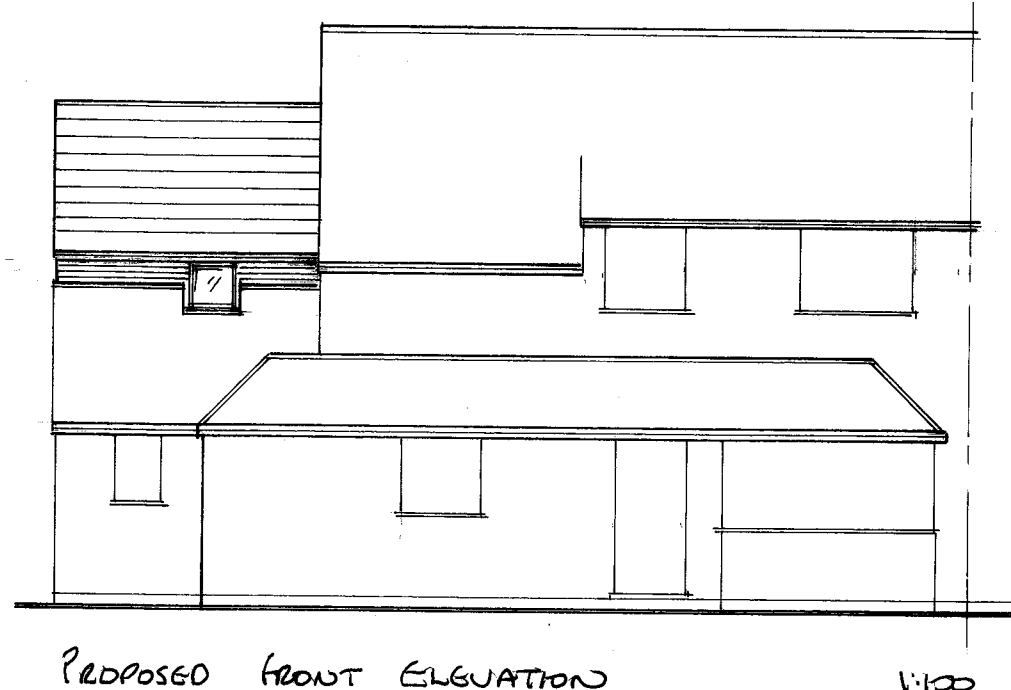


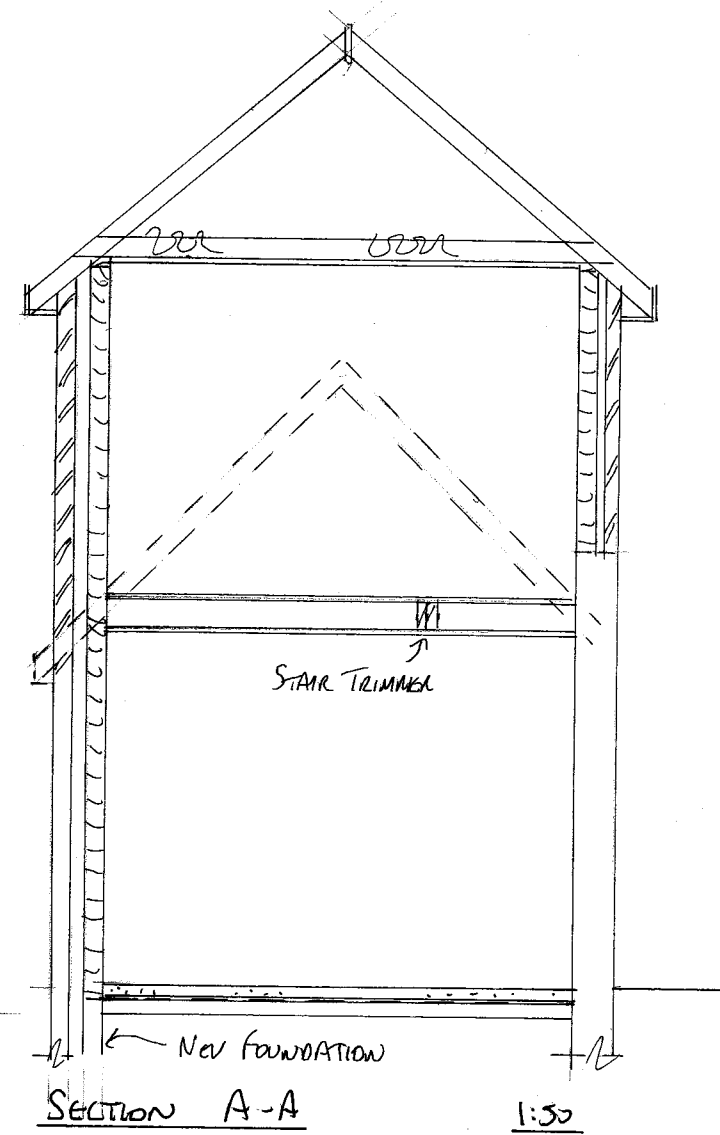

4 Peel Close, Littlehampton

Date: June 2015.

Dwg No: SB / 15 / 319

Mr & Mrs Turner

Amendment:
First floor extension

STEVEN BARRETT

AssocRICS, MCABE, MFPS

Architectural & Surveying Services

07974 715009 sbarrettsurveying@yahoo.co.uk

A2