

STEVEN BARRETT

AssocRICS, MCABE, MFPWS

Architectural & Surveying Services

07974 715009 sbarrettsurveying@yahoo.co.uk

4 Peel Close, Littlehampton

Date: July 2015.


Drwg No: SB / 15 / 319 / A

Amendment:

Premier (Turner)


First floor extension

EXISTING

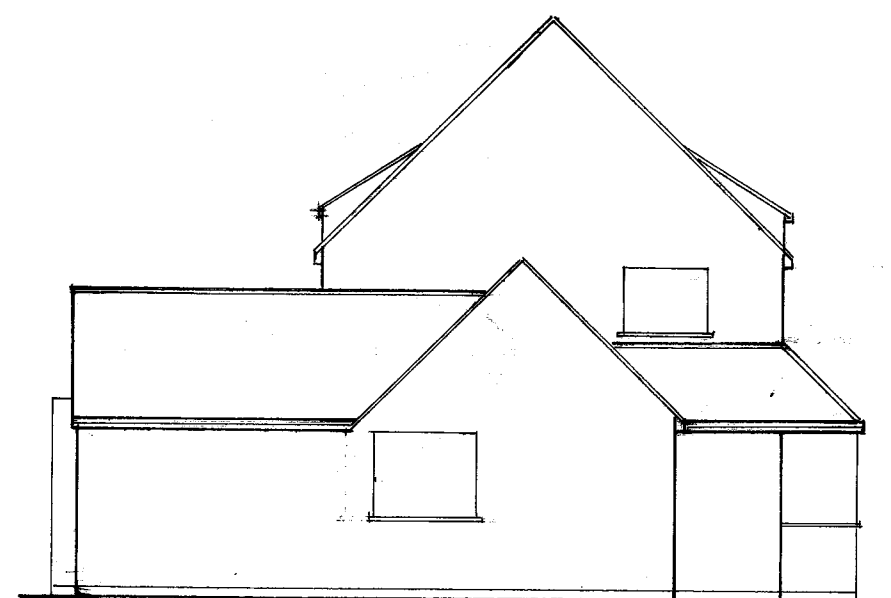


SIDE ELEVATION

1:100

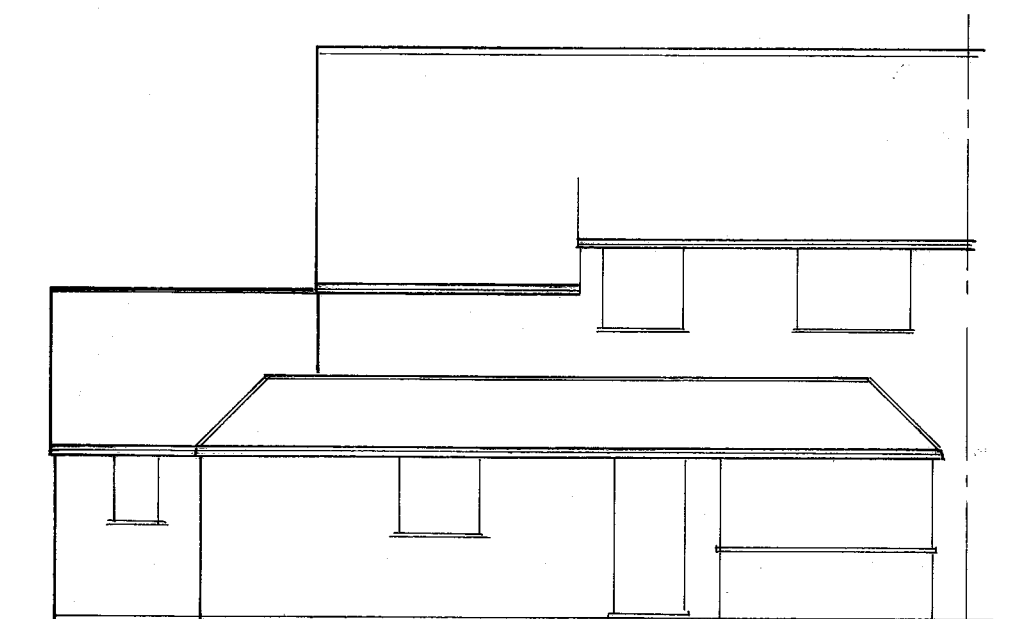


FRONT ELEVATION

1:100

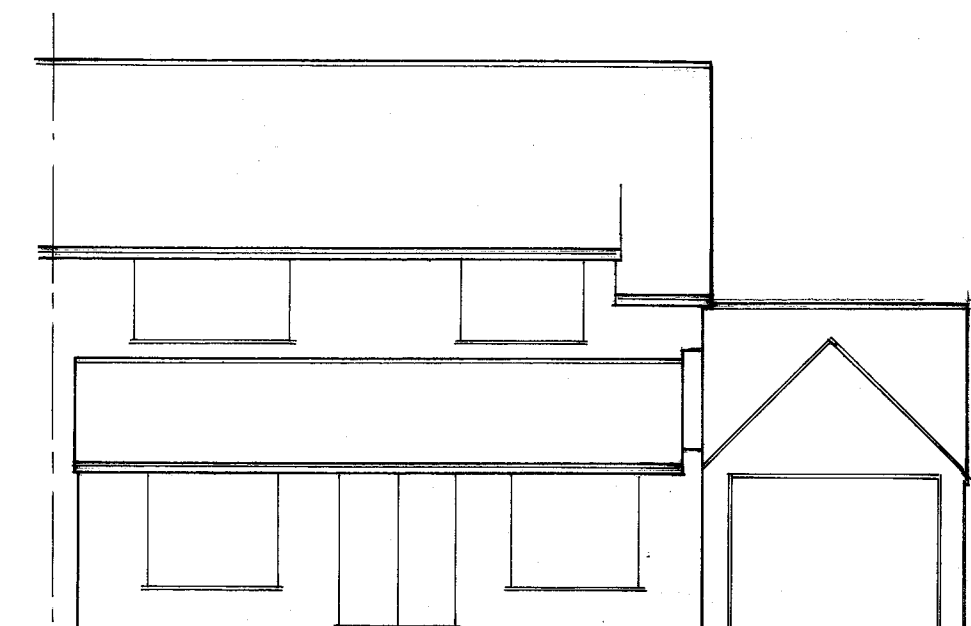


REAR ELEVATION

1:100

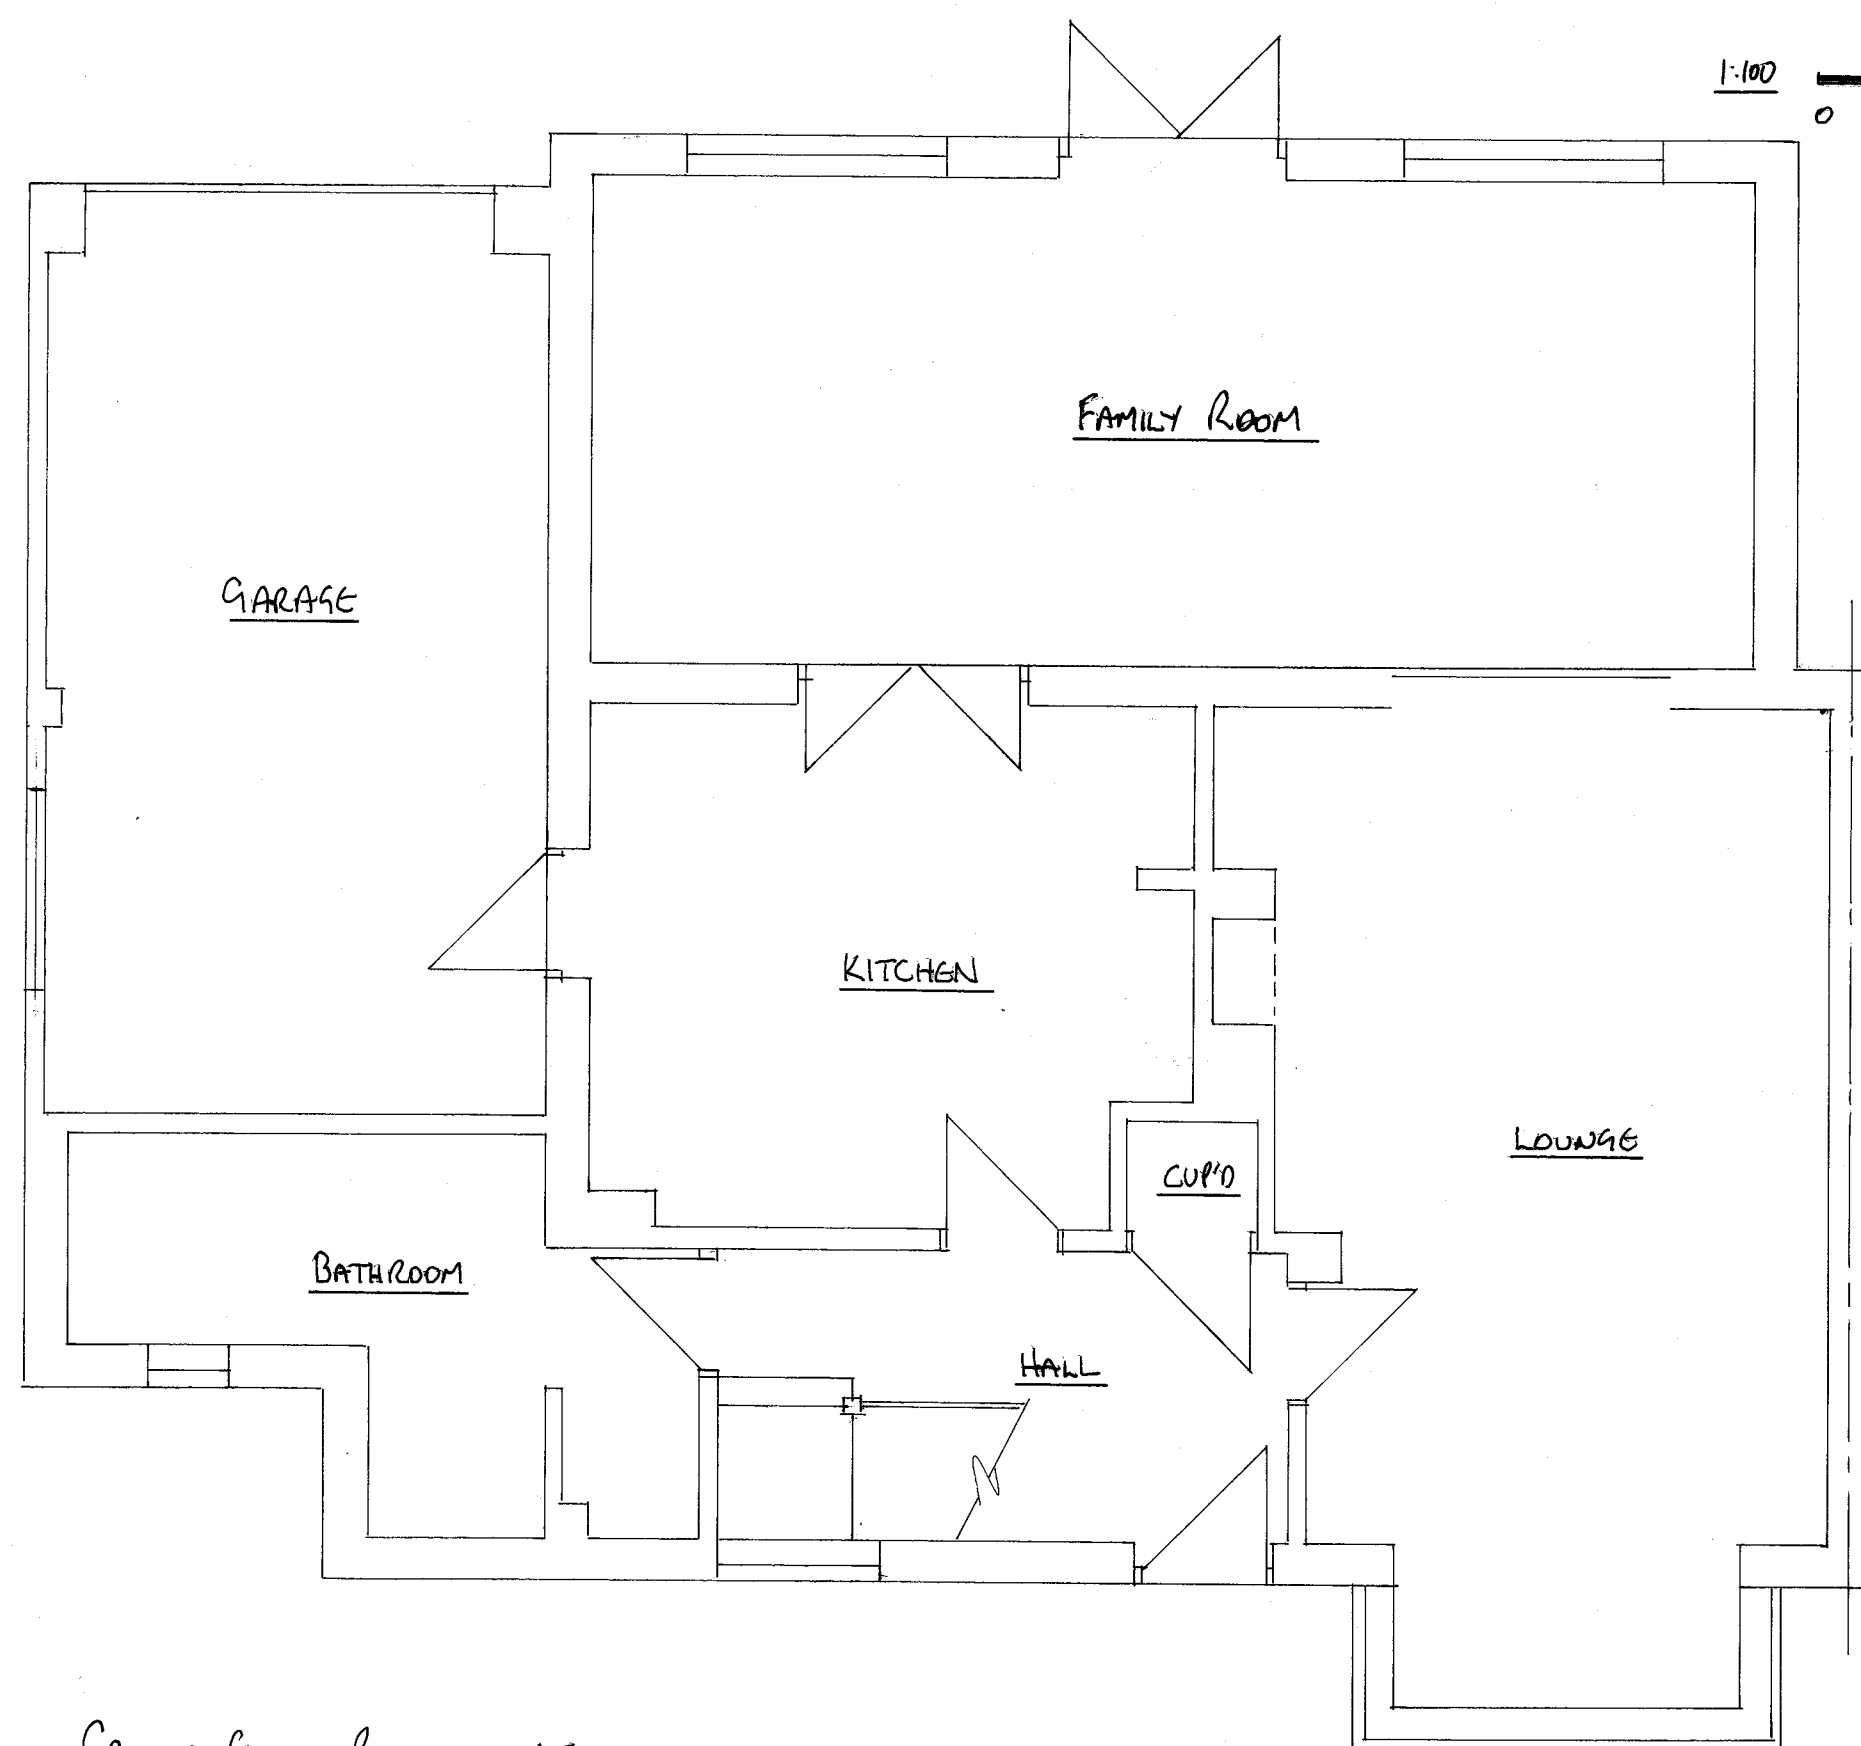


Ground floor plan

1:50

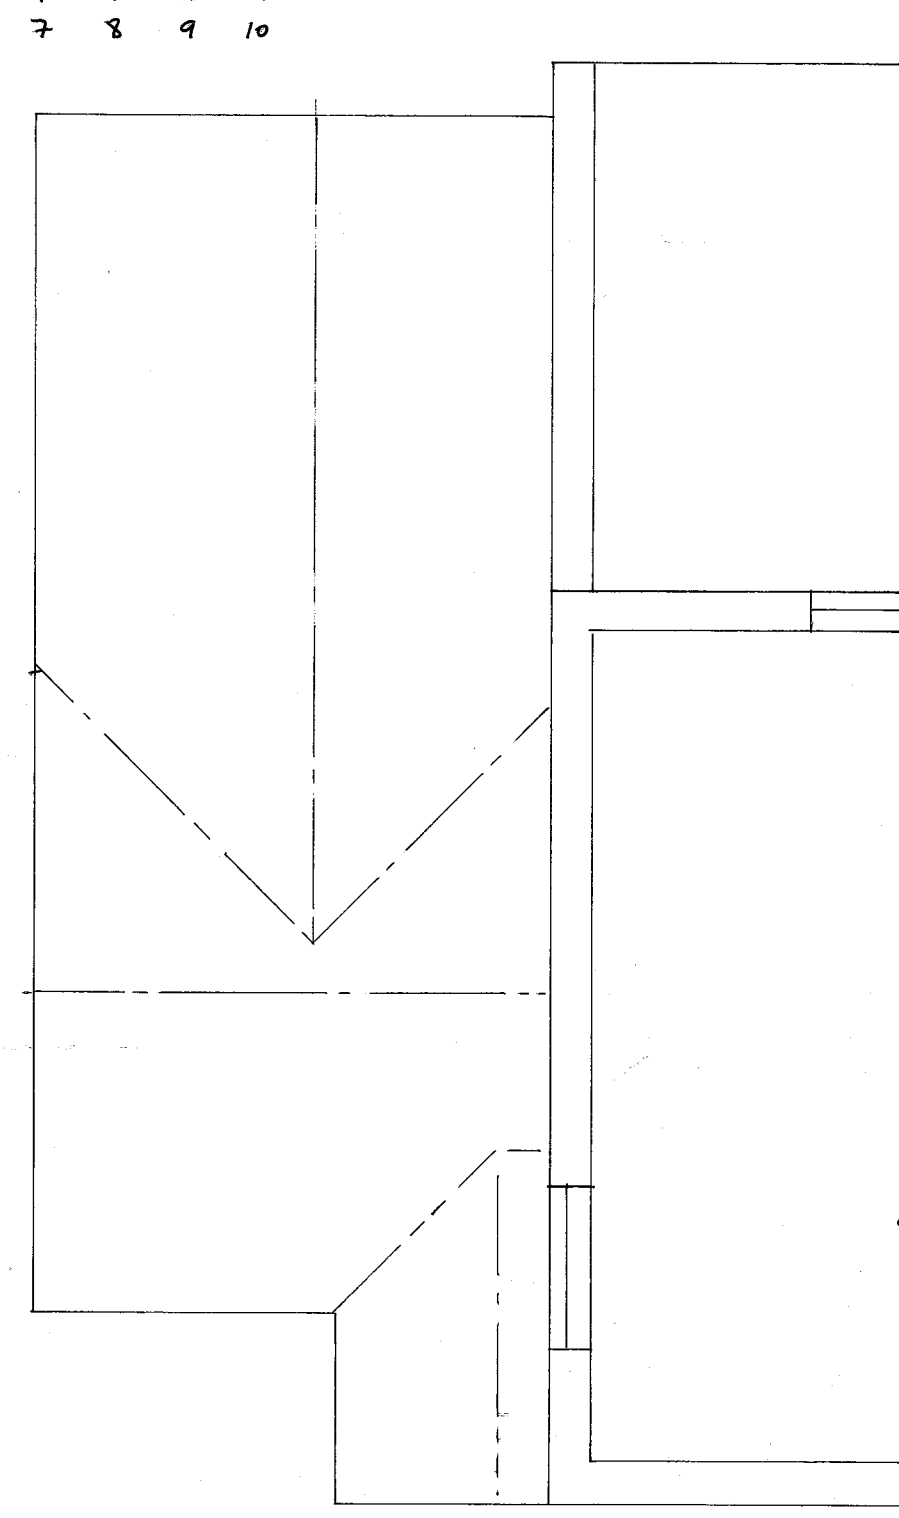

PART first floor plan

1:50

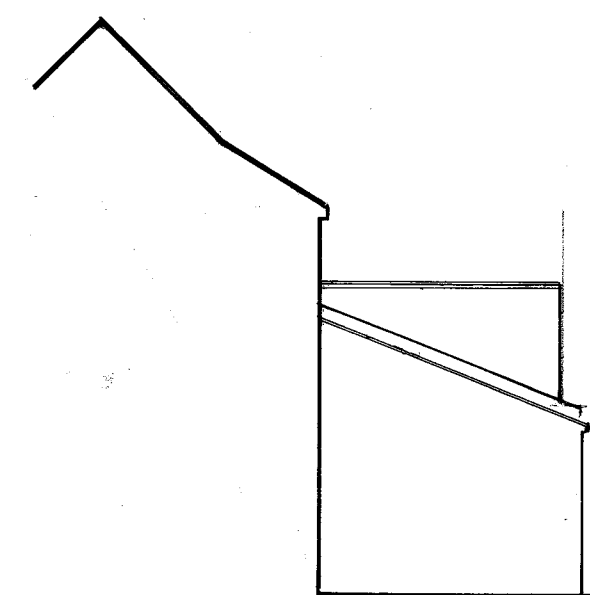

SIDE ELEVATION 1:100

A2