


Planning Drawings

Existing & Proposed Layout


Existing Layout

Scale 1 : 100 2000mm & Roof line


Lower Ground floor

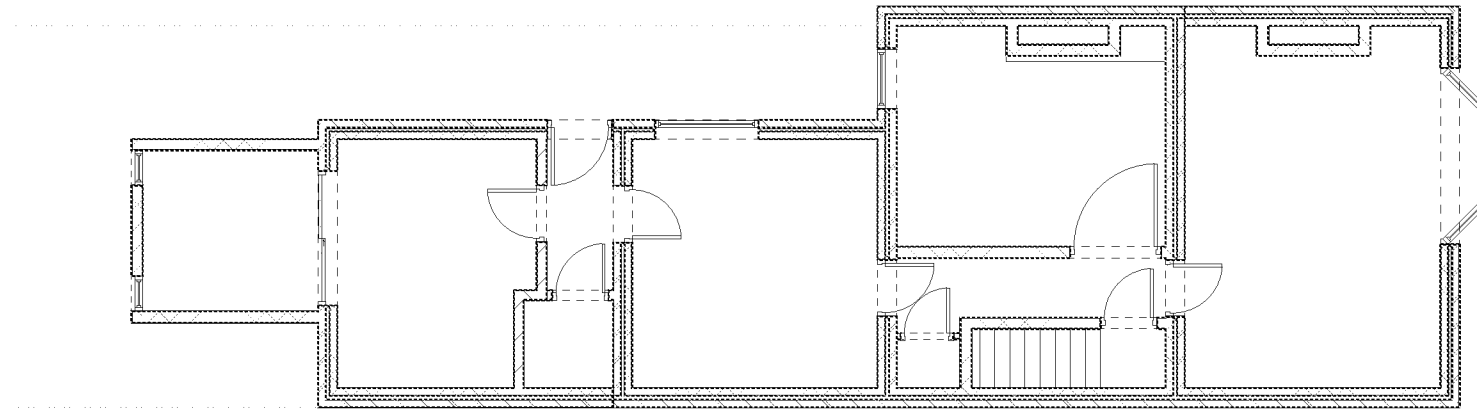


Ground floor

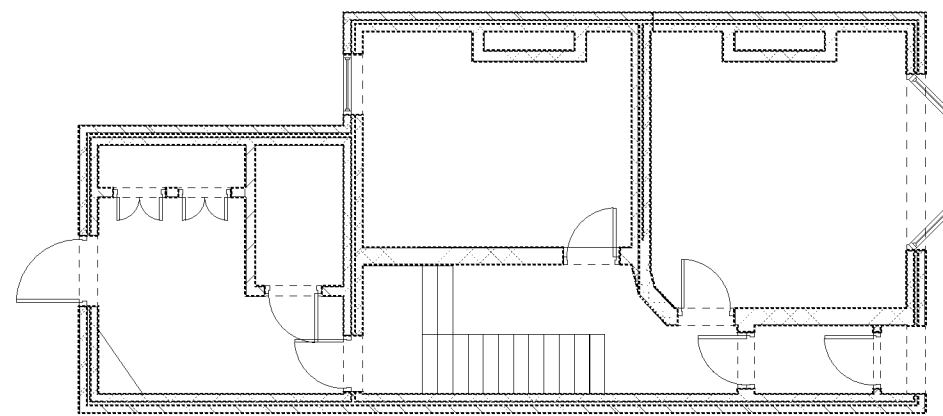

First Floor

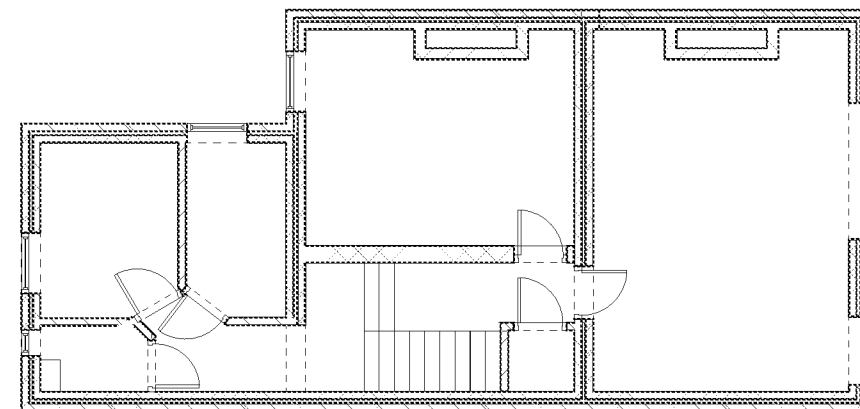

Roofline

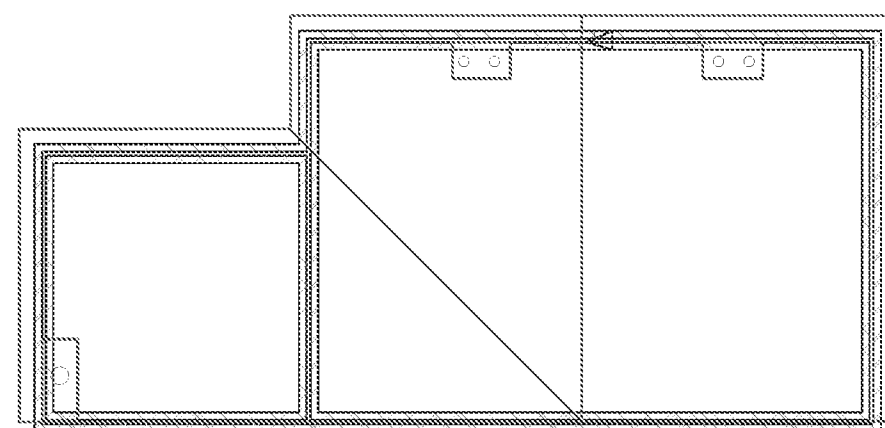


Proposed Layout

Scale 1 : 100 2000mm & Roof line

Lower Ground floor

Would require more structural work ie post or picture frame for full glass opening


Obscure windows required on side elevation

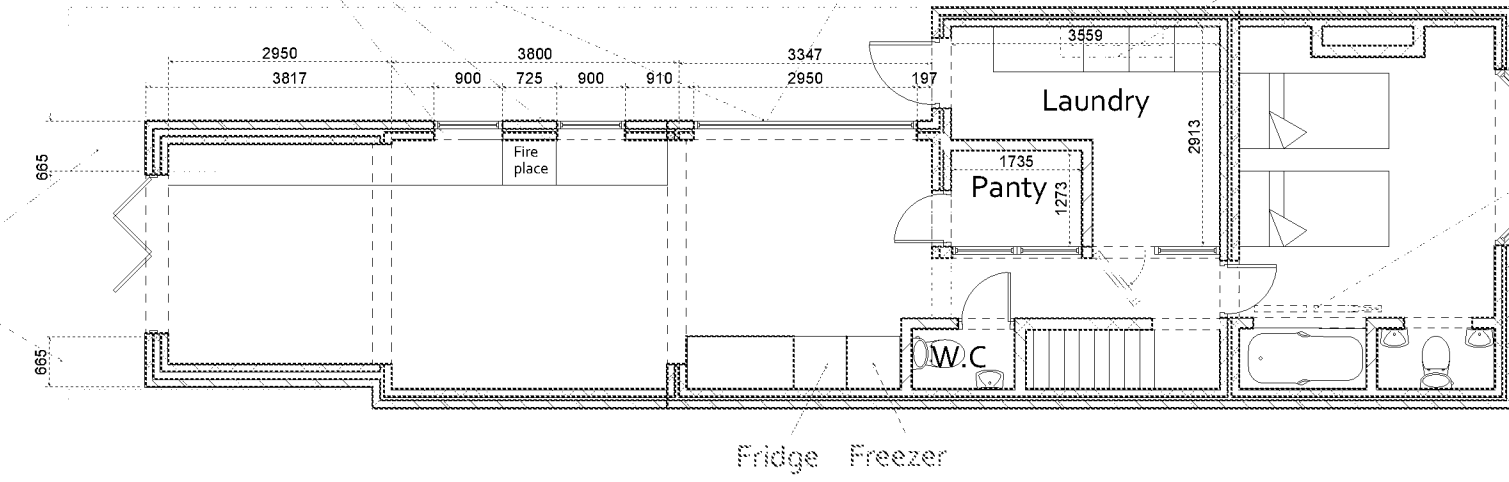

Ground floor

Pocket door system

Wall opening doors

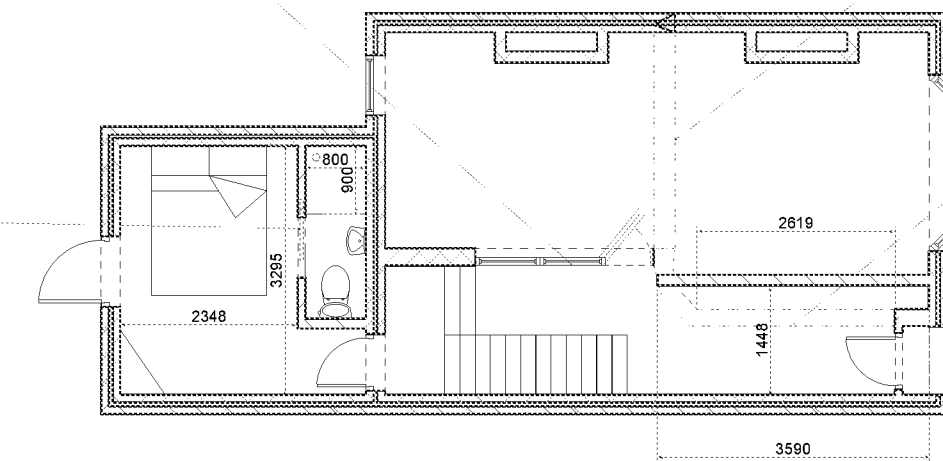


First Floor


Obscure bottom pane of sash window ?

Smaller Window here

Increase size of window

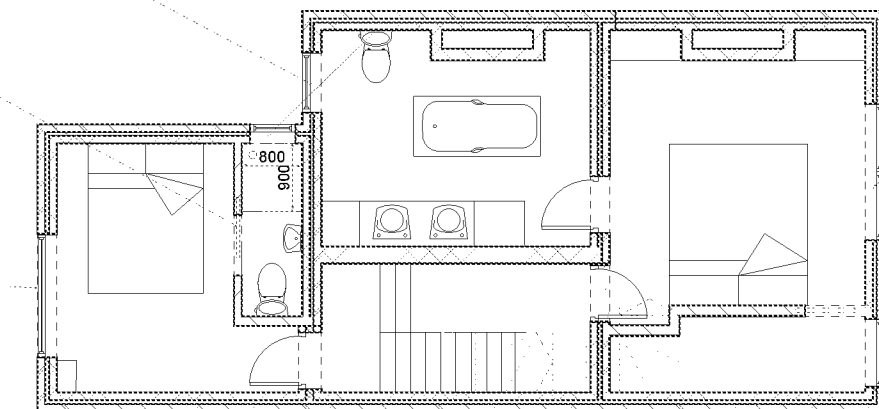

Roofline

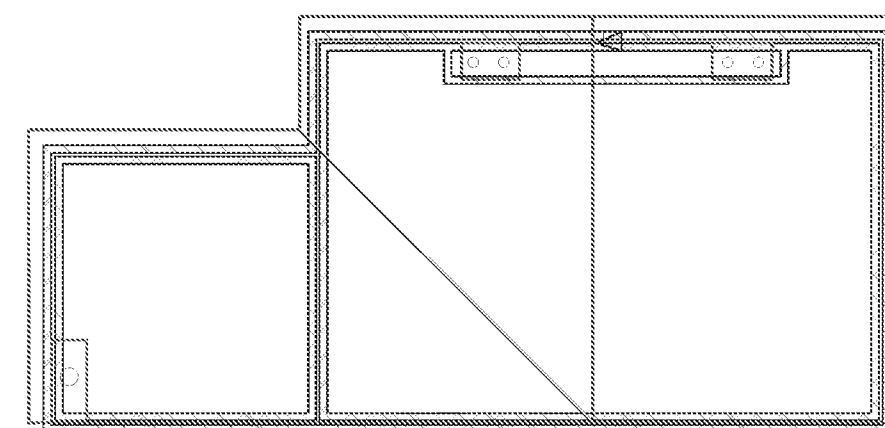

long slip window at high level

Chimney removal required for unit run

Long runner to pull 2 small doors across openings when required

Wall opening

Wall removal & installation of load bearing stud wall

Did you want to change these windows ?

Photographic Survey



Client -

Address - 34 Pier Road,
Littlehampton,
BN17 5LW

Page Size - A1

2000mm

