

Planning Drawings

Landscape drawing - Out building Office

Existing Layout

Scale 1 : 100 2000mm



Proposed Layout


Scale 1 : 100 2000mm



Footprint replaces existing structure

Proposed Layout


Scale 1 : 100 2000mm

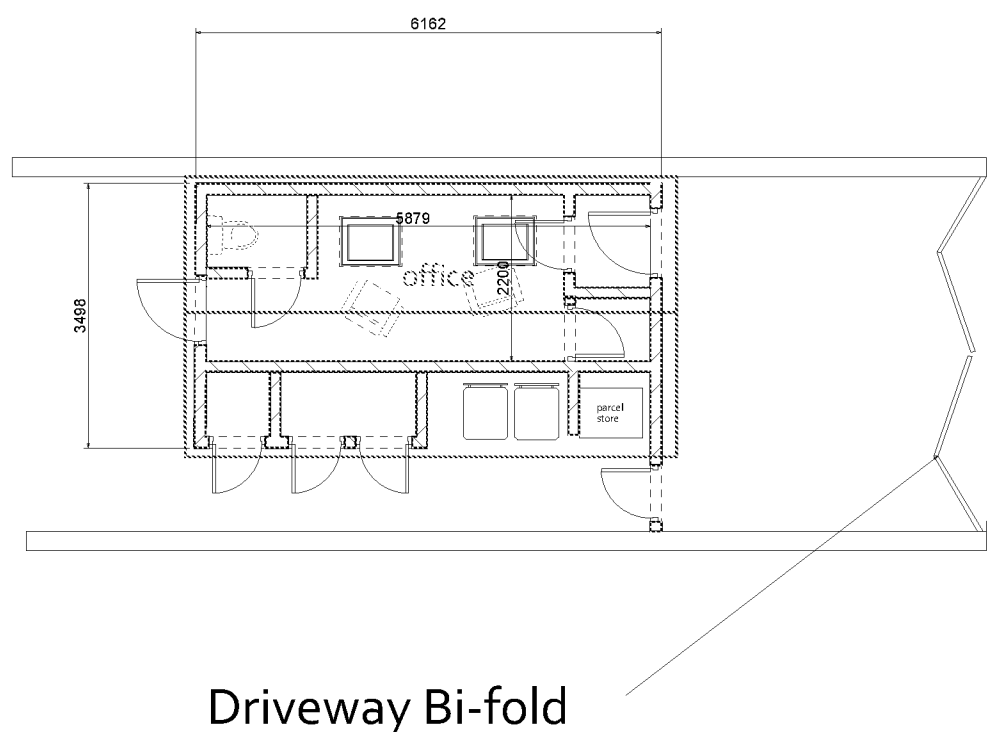

Driveway Bi-fold

Proposed Elevations

Scale 1 : 100 2000mm

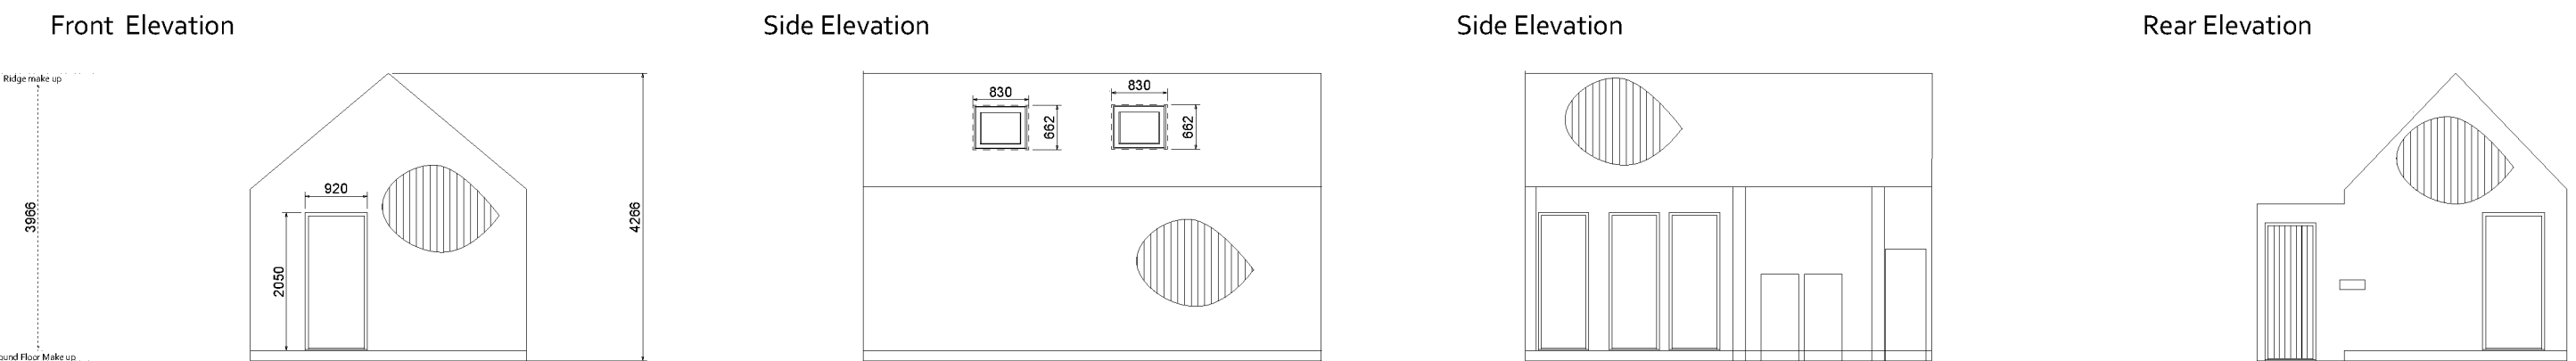

Materials Schedule

Walls - Radiata Pine painted black
Windows - Upvc White or black

Photographic Survey



Client



Address - 34 Pier Road,
Littlehampton,
BN17 5LW

Page Size - A1 2000mm

