

EXISTING ELEVATIONS AND PLANS SCALE 1:100



PROPOSED ELEVATIONS AND PLANS SCALE 1:100






SITE LOCATION PLAN
1:1250



Produced on 13 October 2025 from the Ordnance Survey National Geographic Database and incorporating surveyed revision available at this date.
This map shows the area bounded by 502739 103860, 502881 103860, 502881 103860, 502739 103860.
Ordnance Survey copyright and database rights 2025 OS 100054135. Supplied by copy to hand as per Planning Maps.com a licensed Ordnance Survey partner (OS 100054135).
Data licence expires 13 October 2026. Unique plan reference: vdp115247011775820



PROPOSED BLOCK PLAN
1:500

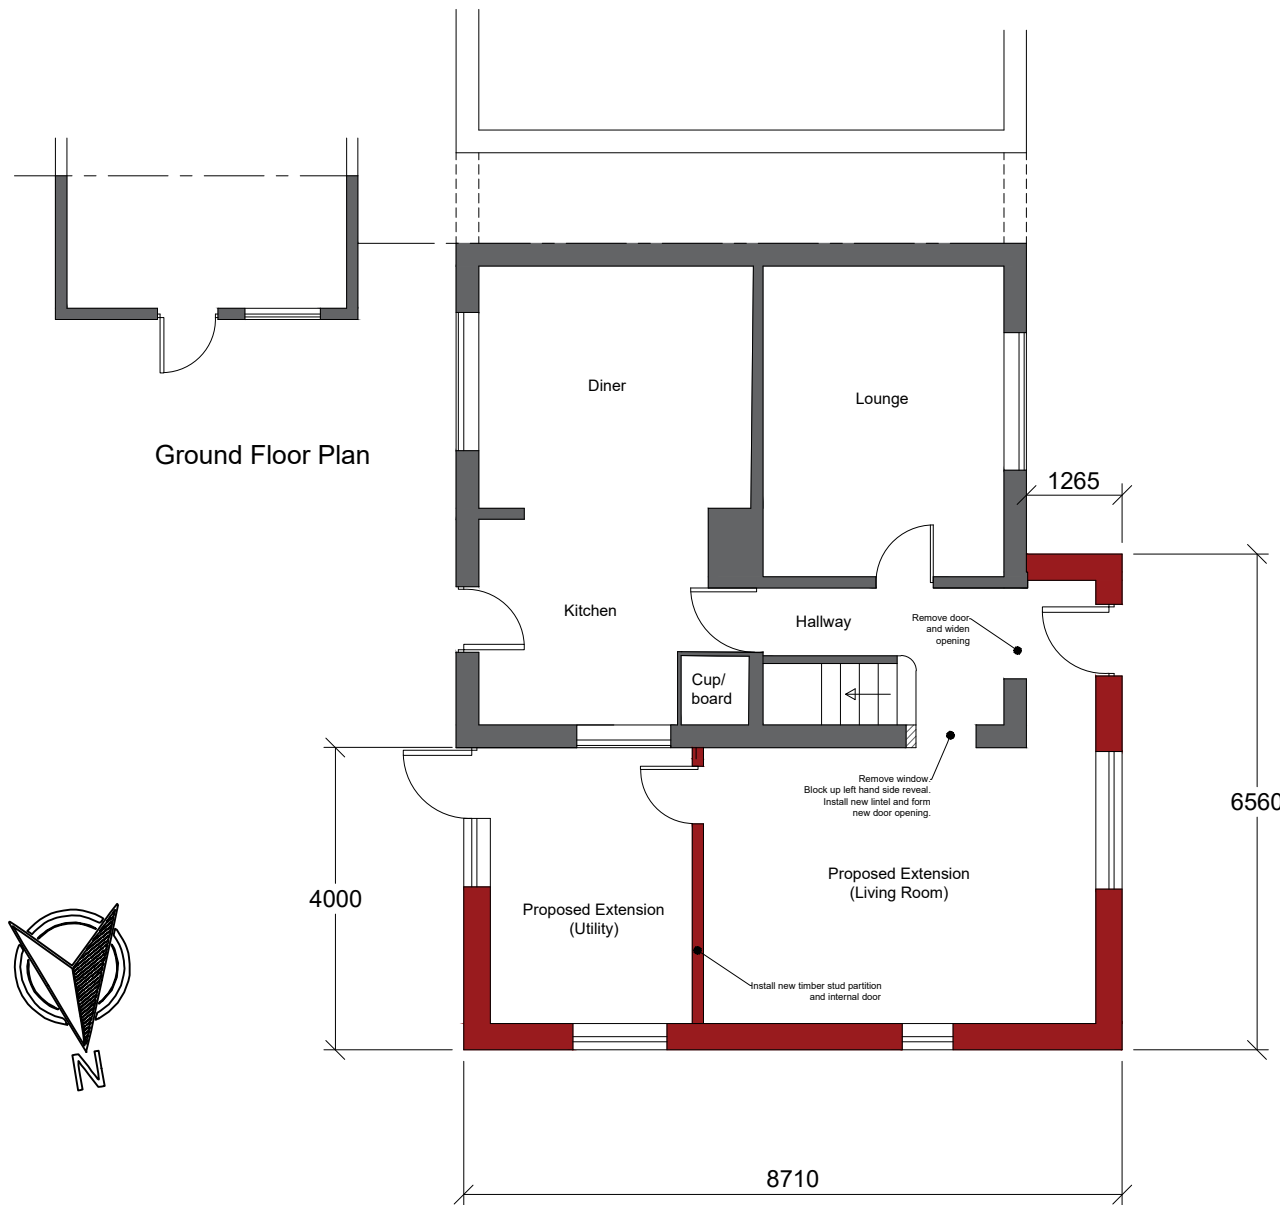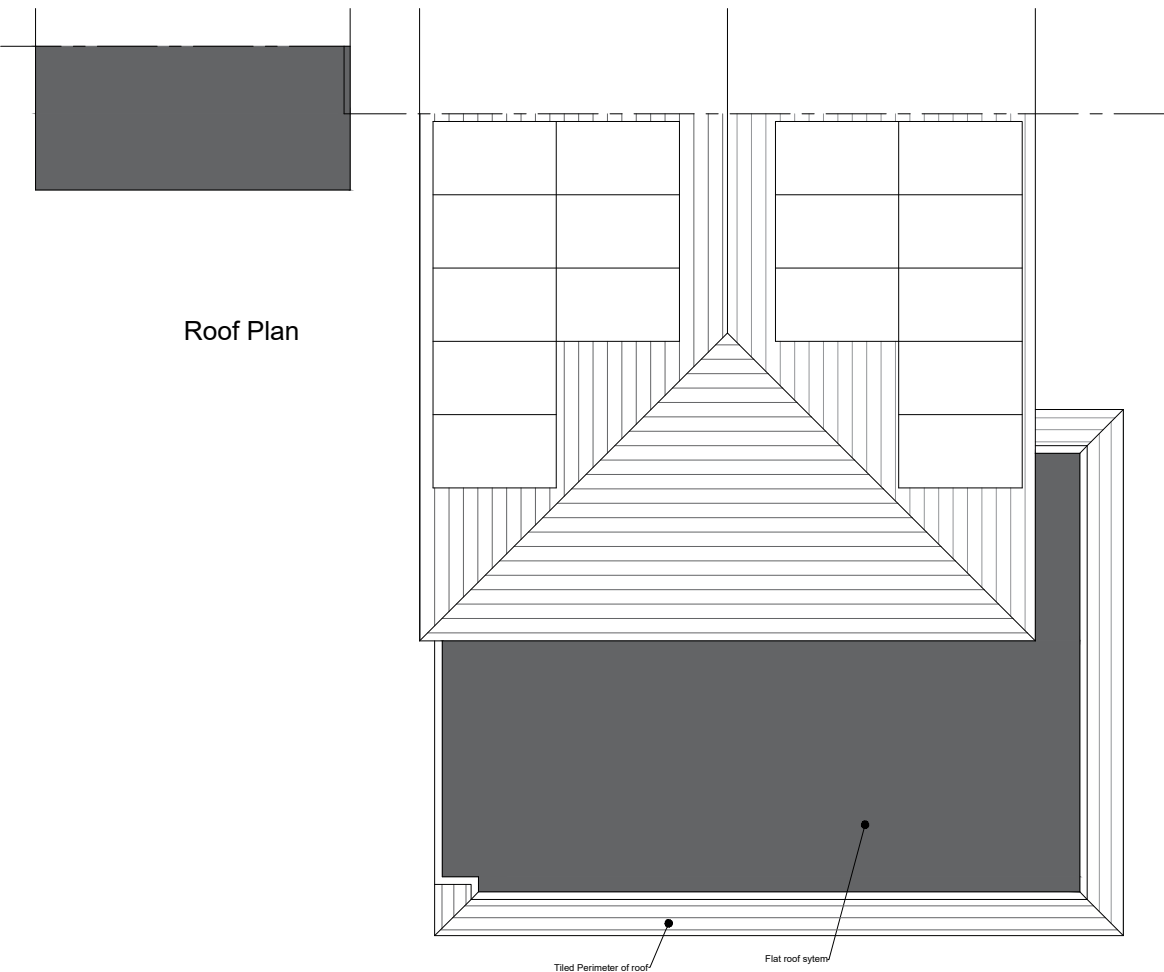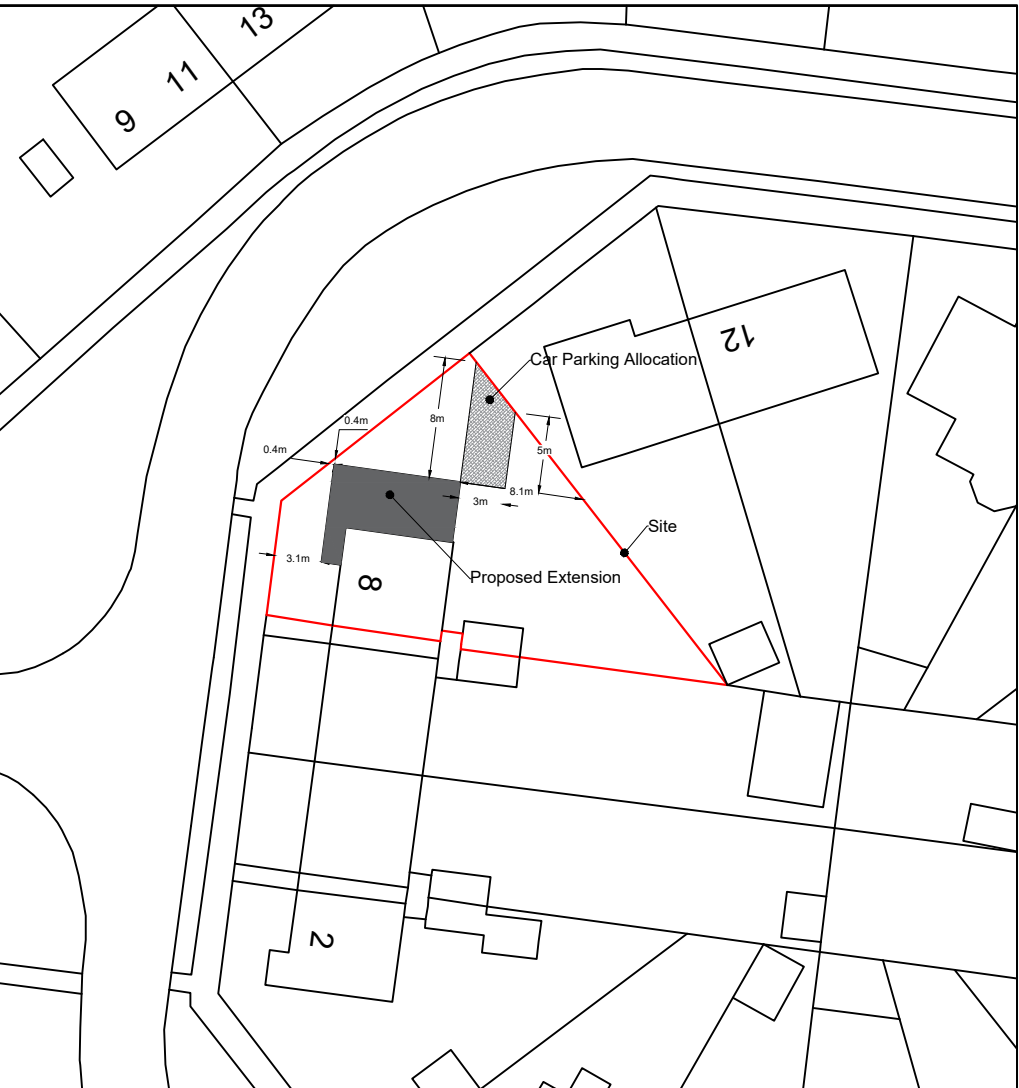

ELEVATIONS,
SITE LOCATION AND
BLOCK PLAN

Exclusive Glazing
FIT BETTER. FIT EXCLUSIVE

Copyright of this drawing belongs to Exclusive Glazing, or its subsidiary.
All dimensions to be checked on site by Contractor.
Drawing errors and omissions to be reported to Designer or head office.
This drawing is to be read in conjunction with related plans and
elevations submitted with this application.

Notes

Proposed extension to have white
uPVC windows and door with
glazing and the Front Door to be
Composite in Chartwell Green
colour.

Walls to be face brick to match
existing.

Roof to be tiled around the
perimeter and flat roof system

Address

8 Griffin Crescent
Wick
Littlehampton
West Sussex
BN17 7LJ

Scale 1:100 / 1:1250 / 1:500 @ A1	Drawn by Mr S. Riaz	Date 11/11/2025
Project No. SD1117 - HGBEE	Drawing No. SD1117-01	Rev A