



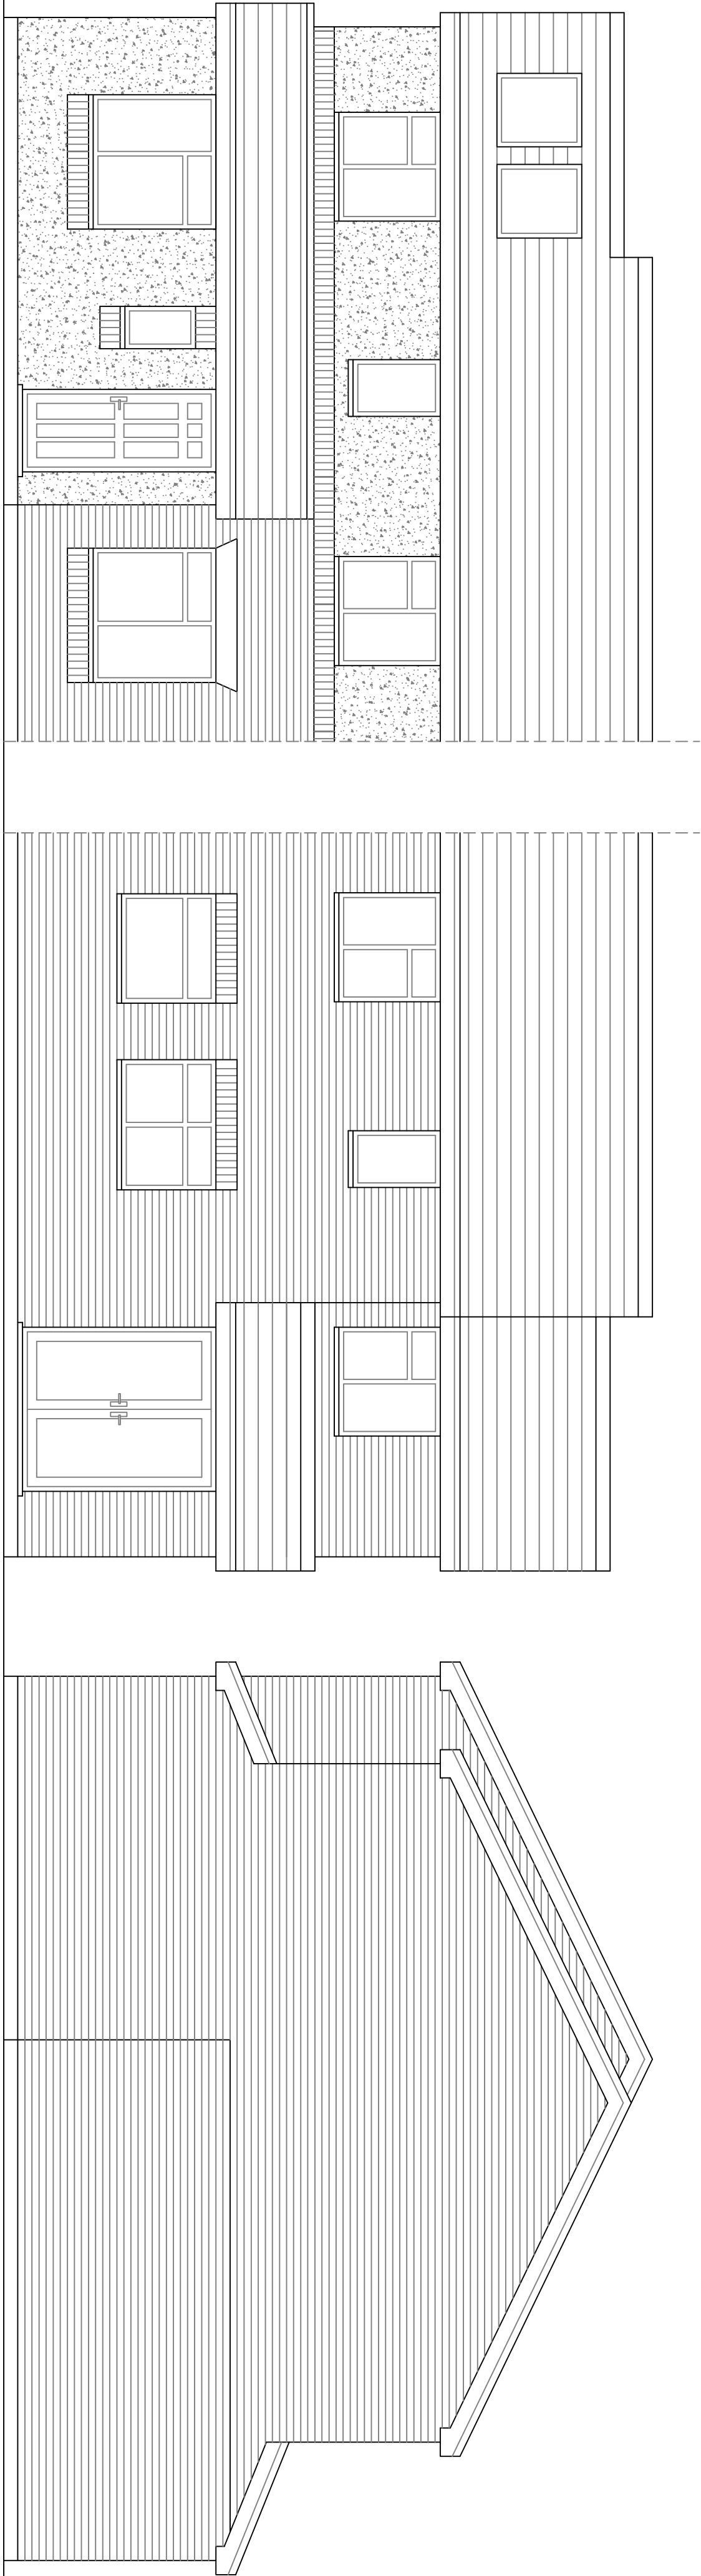


Proposed Front Elevation

Proposed Rear Elevation


Proposed Side Elevation

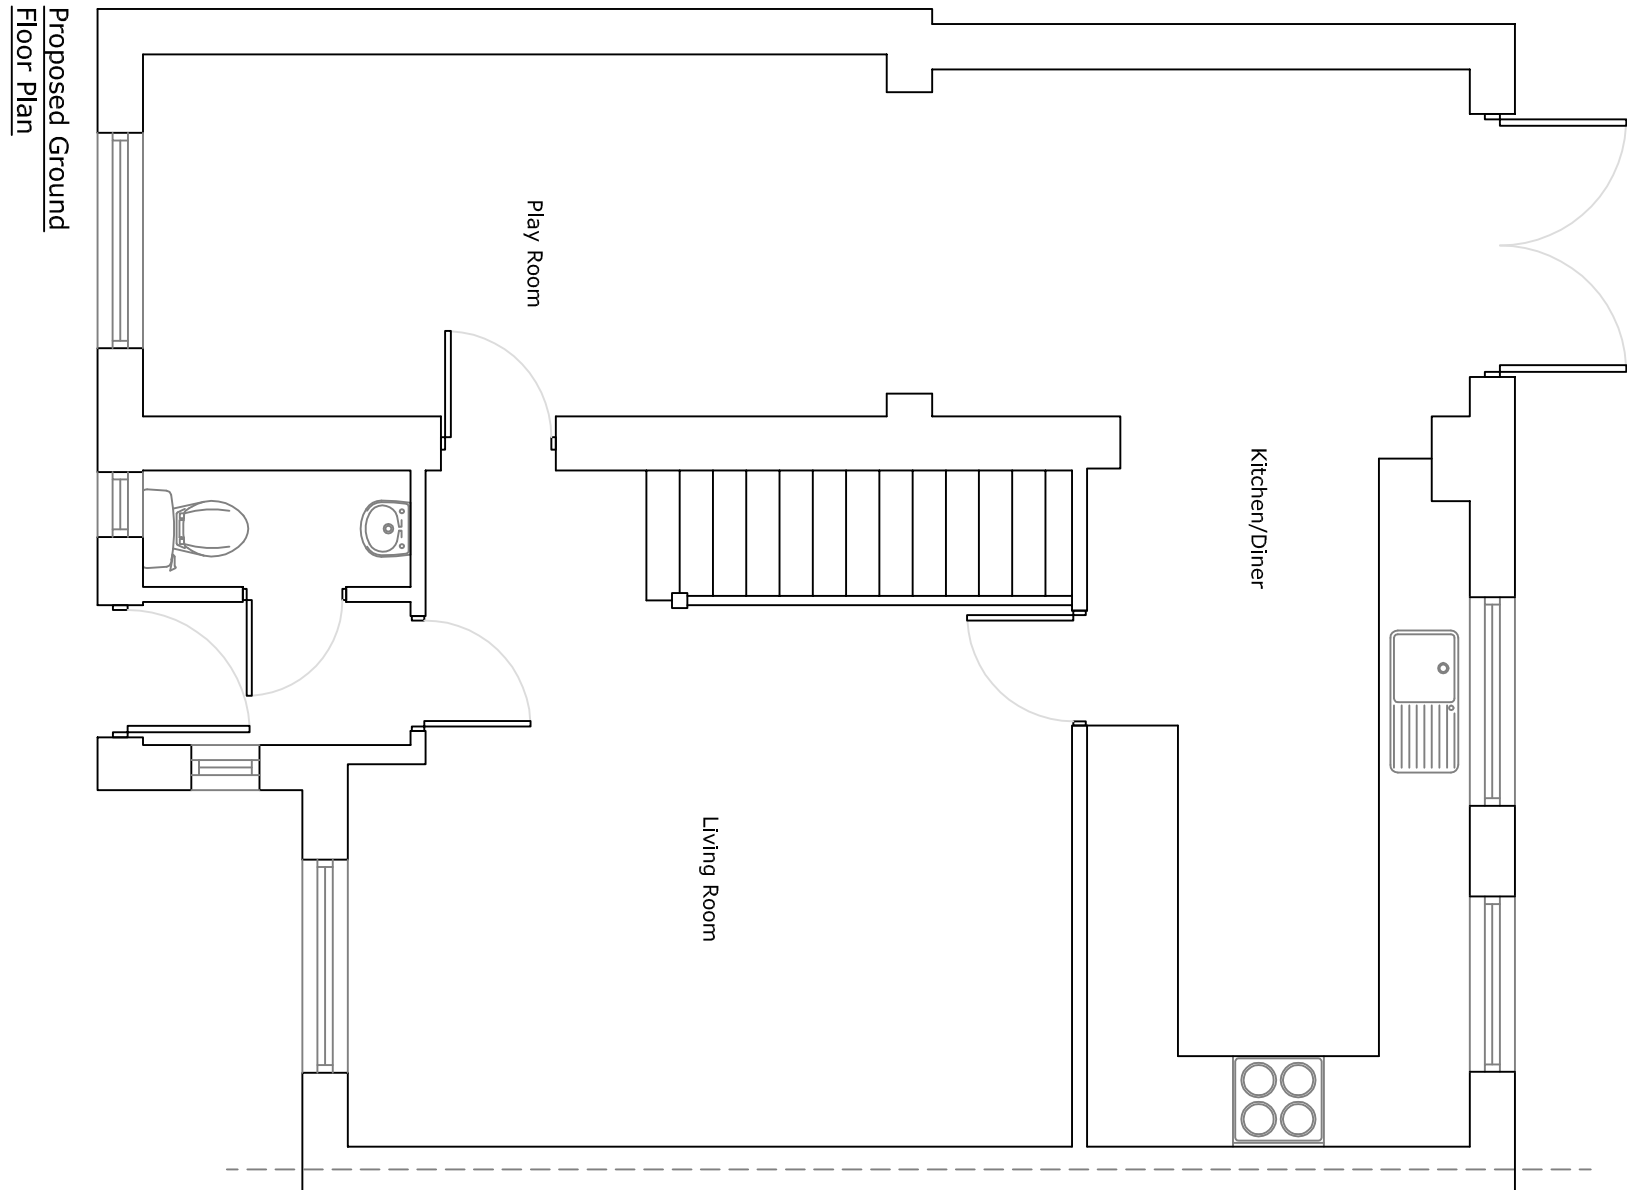


Proposed Ground Floor Plan

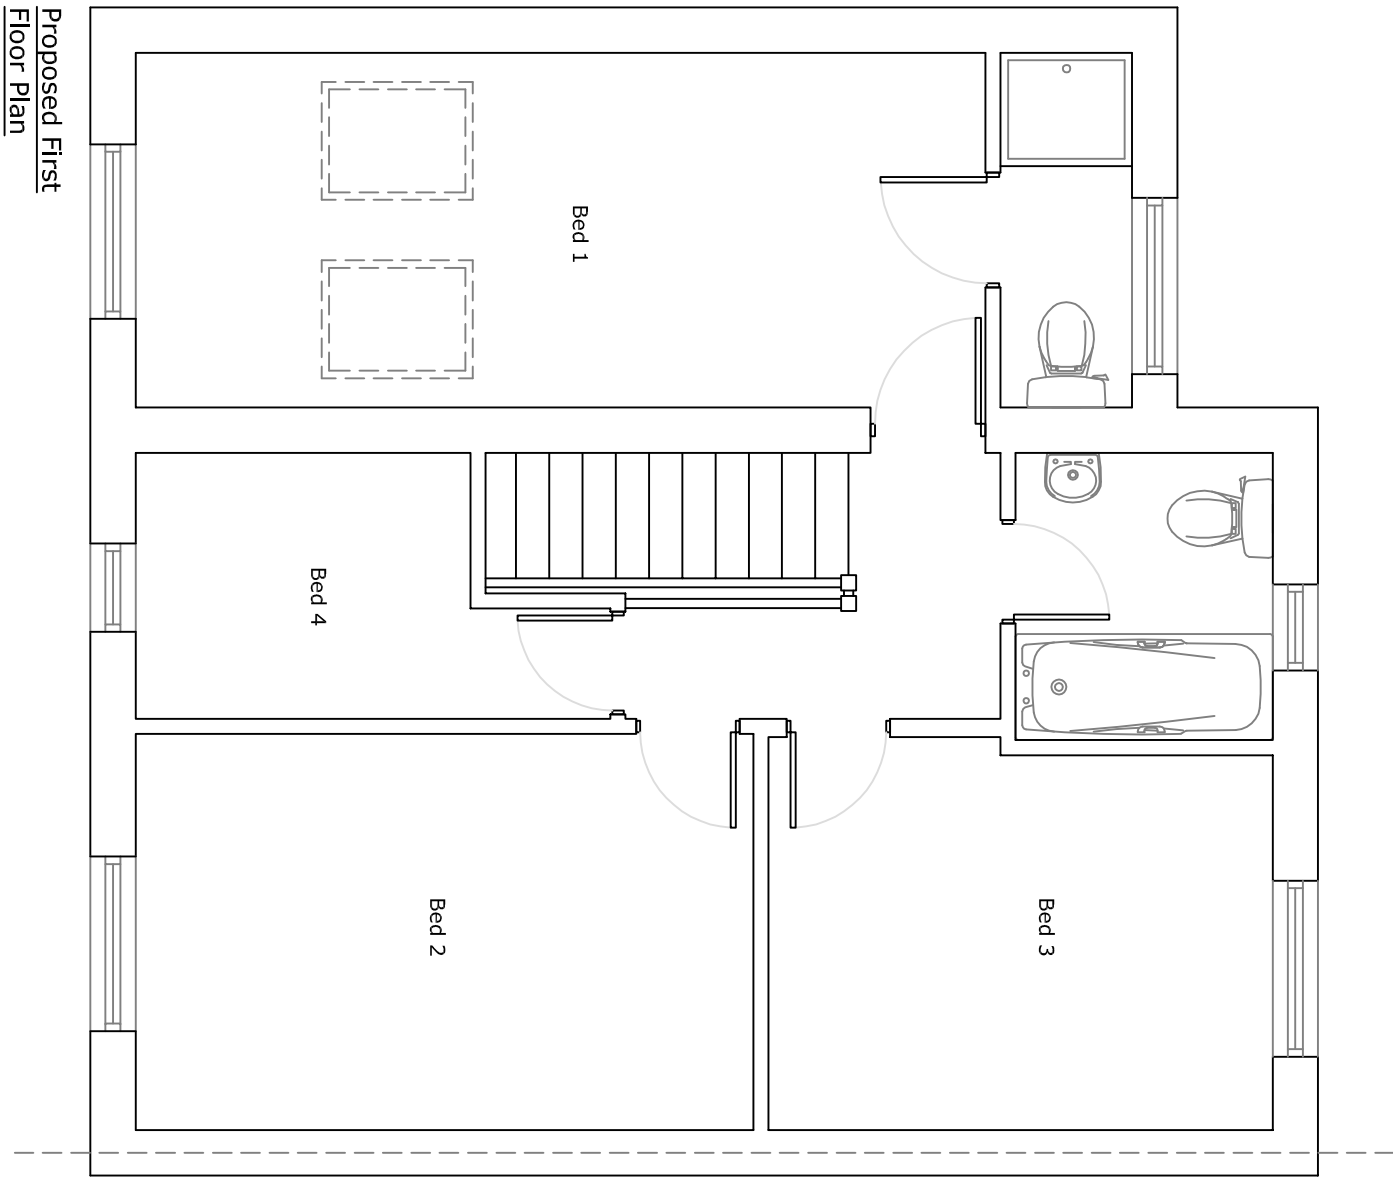

Proposed First Floor Plan

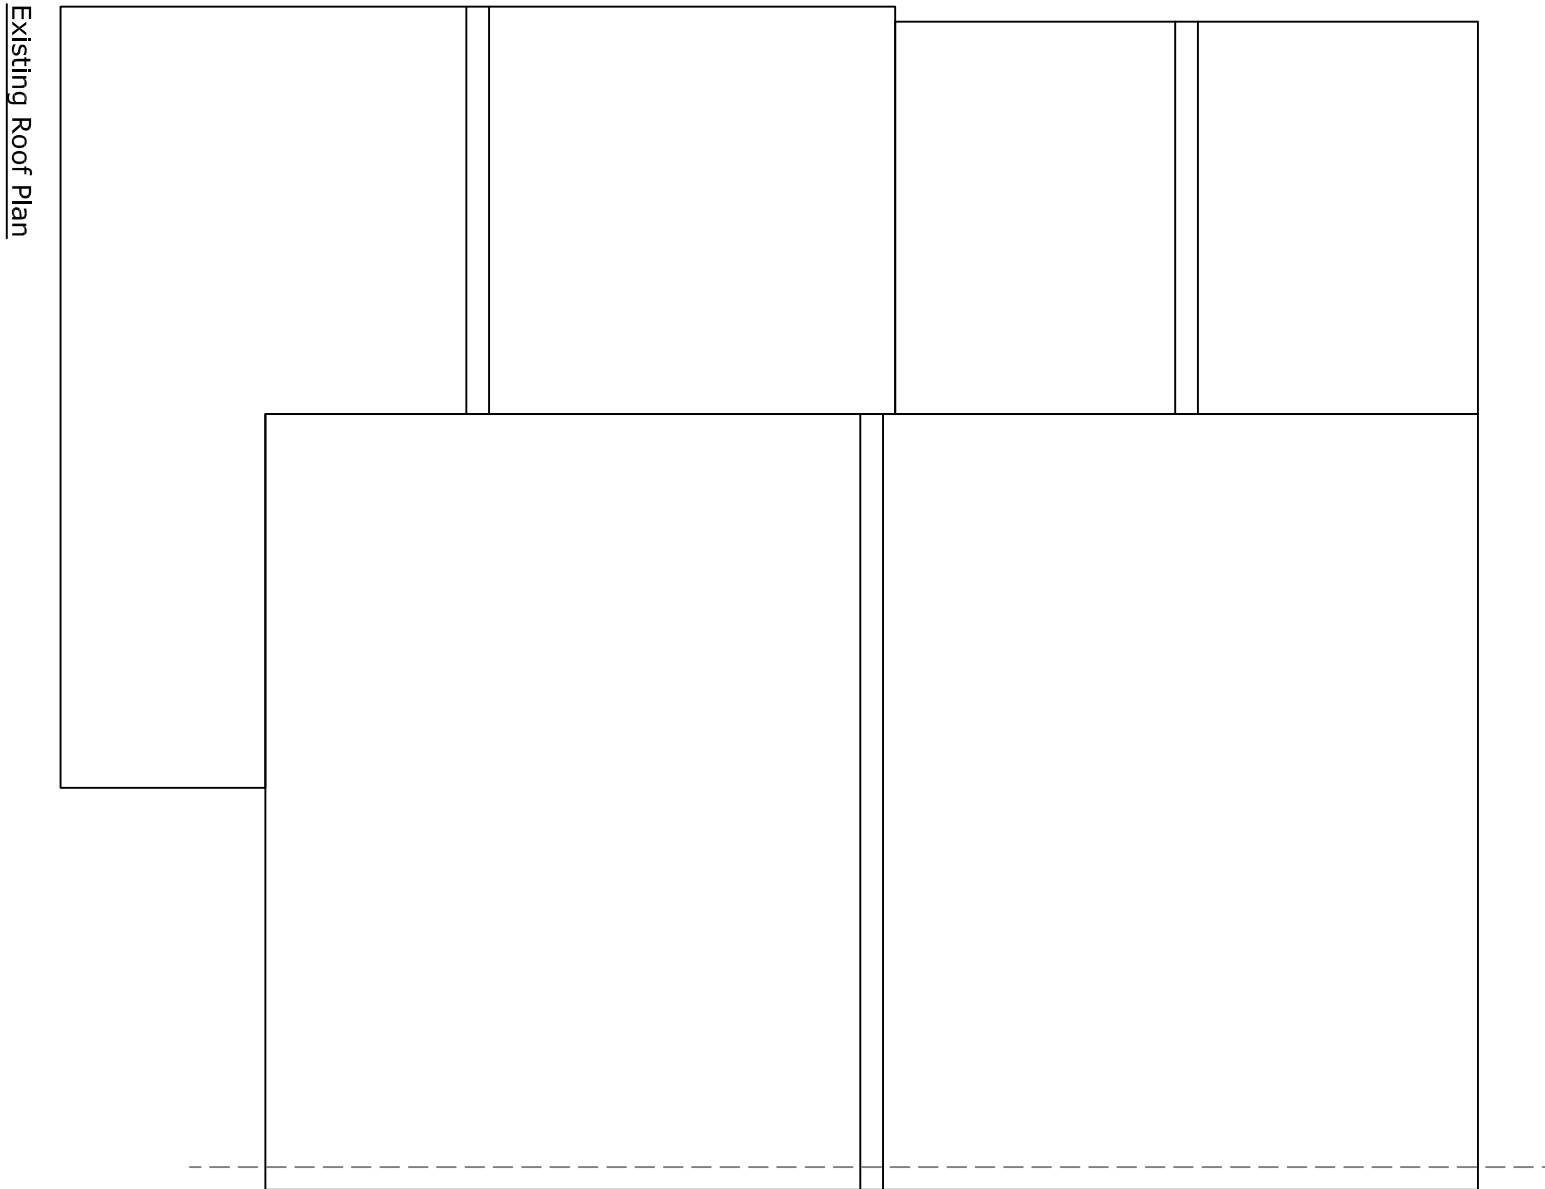

Existing Roof Plan

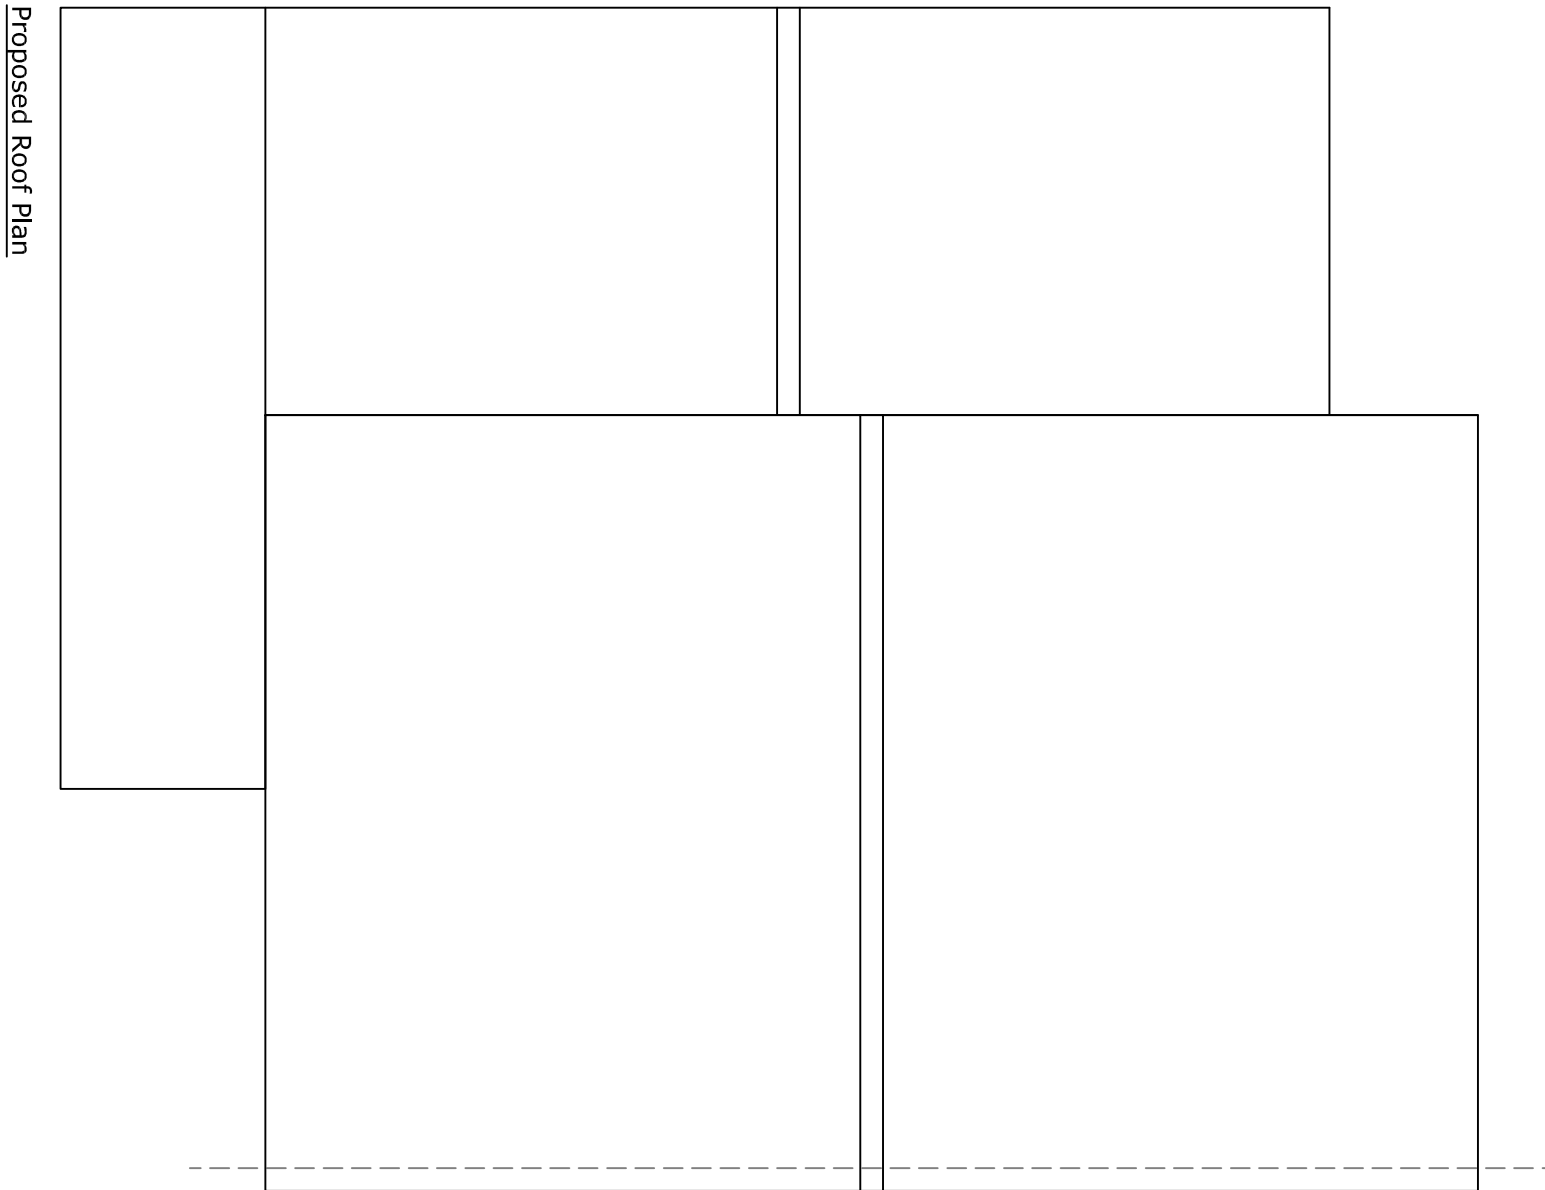

Proposed Roof Plan

Itemref	Quantity	Title/Name, designation, material, dimension etc	Article No./Reference
Designed by	Checked by	Approved by - date	Date
5 Camilla Close		Proposed Extension	150
		02	Sheet