

ARUN DISTRICT COUNCIL

No.

LU


219

09

L

The Old House
37 East Street
Littlehampton
West Sussex BN17 6AU

Received

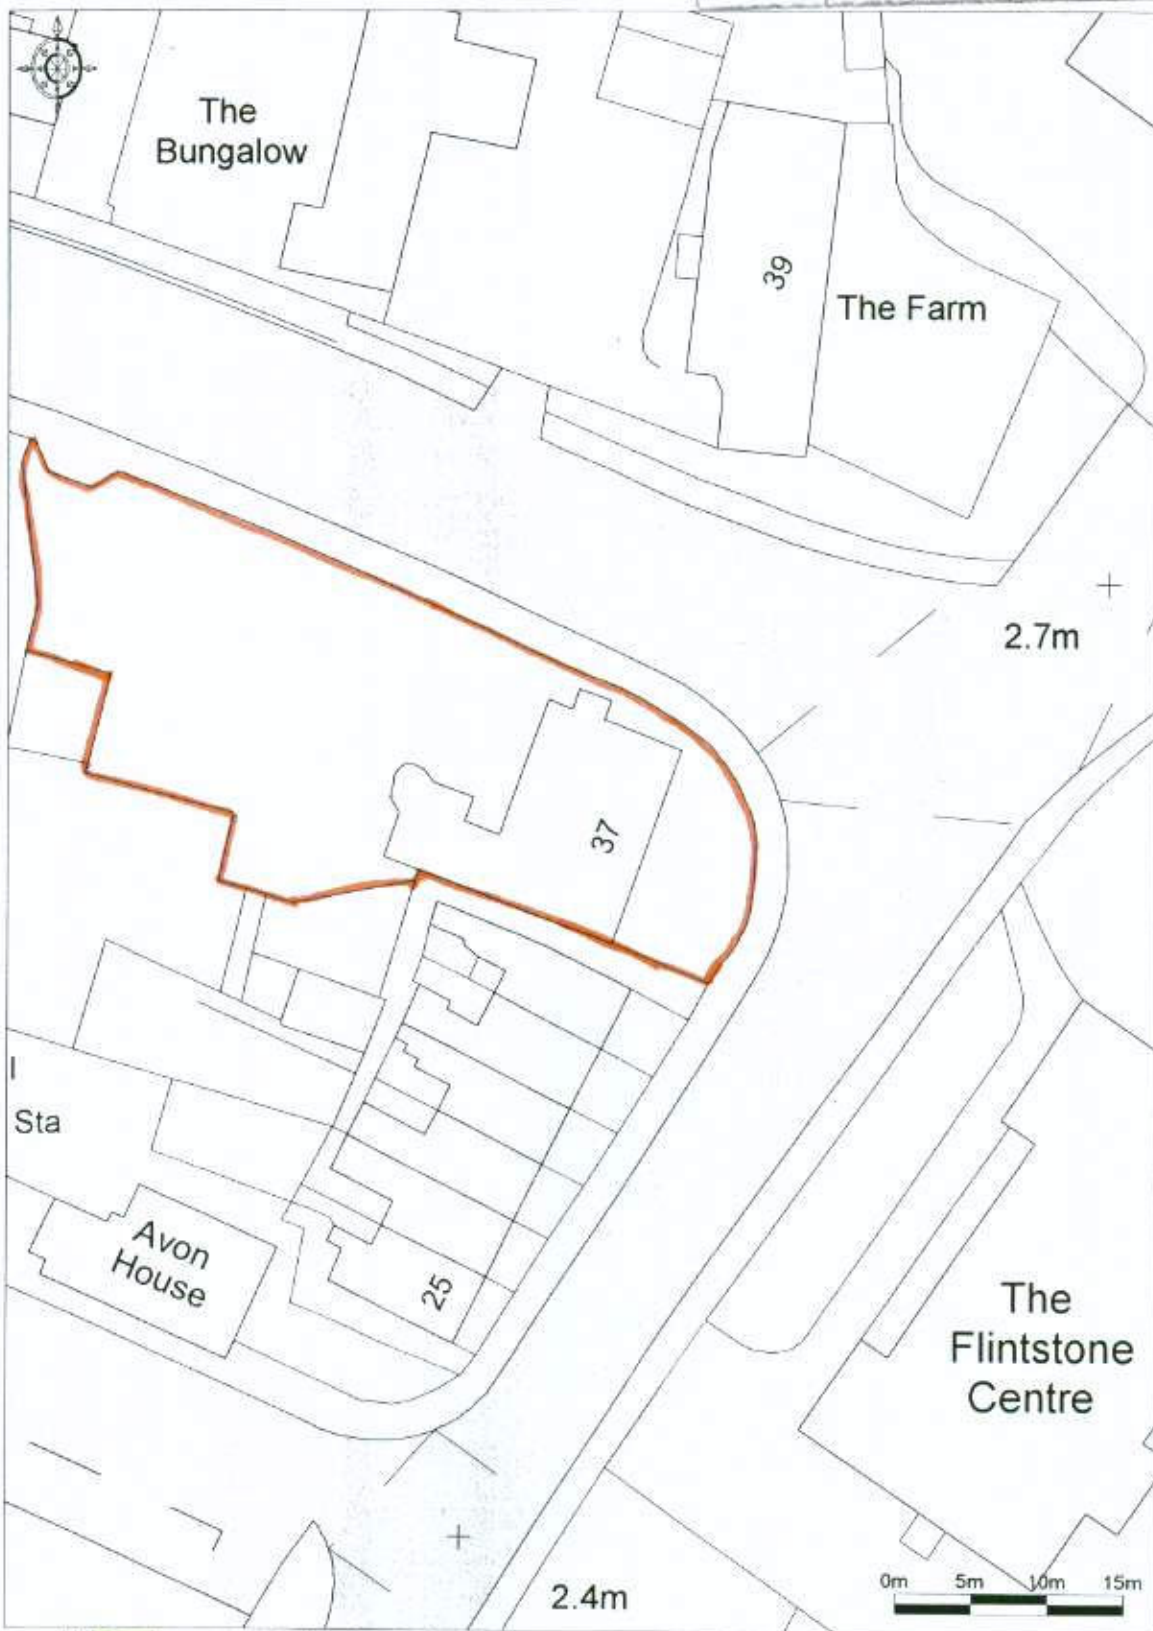

Enabled by



© Crown Copyright 2009. All rights reserved. Licence number 100026449. Plotted Scale - 1:500

KJW Design and Drawing Services
9 Petworth Road
Haslemere
Surrey GU27 2JB
tel. 01428 664304