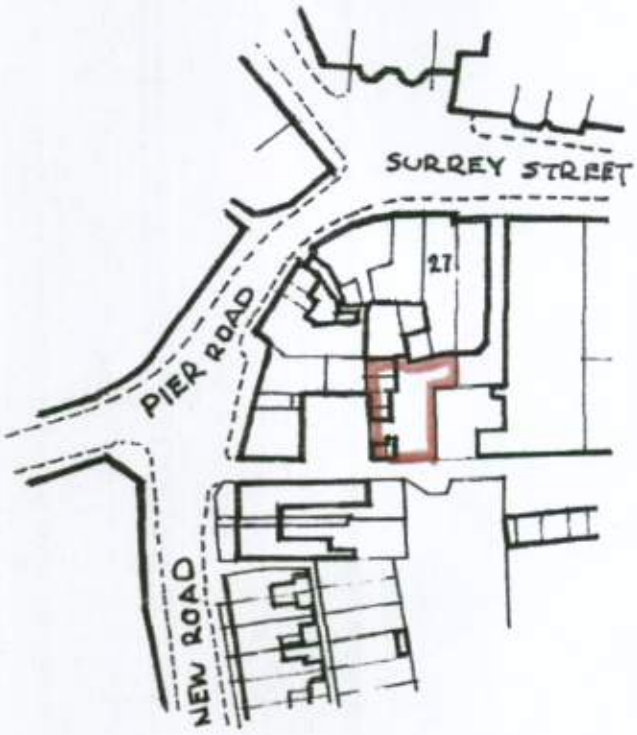


NORTH POINT

LOCATION PLAN

REVISION

B·C·Building Consultants Limited

27 DELL DRIVE ANGMERING WEST SUSSEX BN16 4HE.
Telephone/Fax:(01903)786014 Mobile:(07881)943352

PROPOSED DEVELOPMENT 'HERSEE MEWS' OF TWO 3 BEDROOM TOWN HOUSES ON LAND REAR OF 27–29B SURREY STREET LITTLEHAMPTON WEST SUSSEX

SCALE 1:1250.

DATE 13.09.2010 DRG. NO. 3222/1

This drawing is the copyright of B.C. Building Consultants Limited. Written consent must be obtained before this drawing is copied or used for any pupose other than the one for which it was supplied. The contractor should check all dimensions on site. No dimensions are to be scaled from this drawing. It is the contractors responsibility to ensure that all works are in compliance with the current requirements of the statutory regulations.

ARUN DISTRICT COUNCIL LU/219/11/