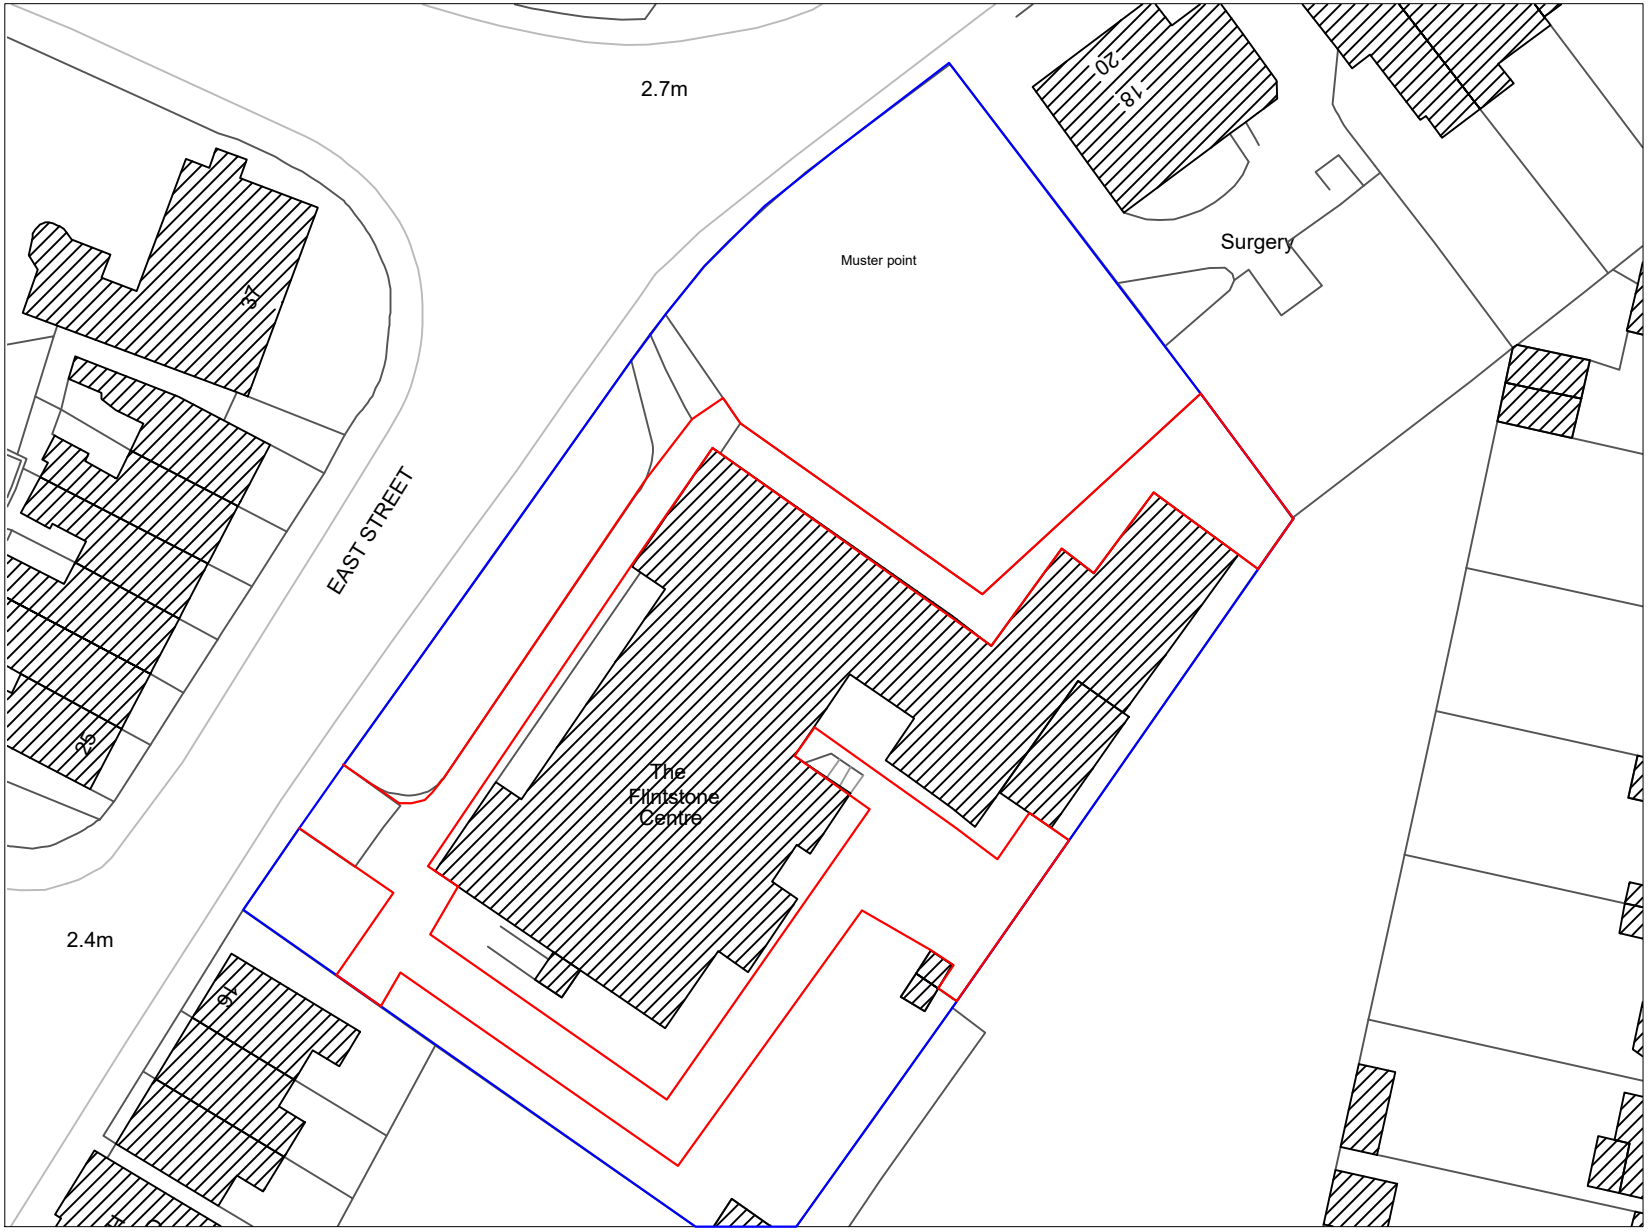

Do Not Scale

Use only written dimensions. All dimensions must be verified prior to the works being put into hand and any discrepancies reported to the originator.

Health And Safety Information

	Details	Initials	Date
Asbestos Survey			
Structural Check/Lifting & Handling			
Site Survey			
Access and Egress/Site Compound			
Hazards Identified			

Location Plan
N.T.S

General Notes

- Site boundry
- Works area

Rev.	Details of Revision	Date	Sign

Client:

west sussex county council — multi disciplinary consultant PARTNERSHIP

FAITHFUL + GOULD
Member of the SNC-Lavalin Group

Nova North, 11 Bressenden Place,
Westminster. London. SW1E 5BY
Tel. +44(0)20 7121 2121

Project:

Safeguarding Programme 19/20
The Flintstone Centre, East Street,
Littlehampton, West Sussex, BN17 6AW

Ref:
TFC5192765.001

Drawing No:
001.L

Title:

STORRINGTON PRIMARY SCHOOL
LOCATION PLAN

Scale: 1:500	Drawn: MN	Checked: XX	Co-ord chk:
Original Size: A4	Date: 18/05/20	Date: XX	Date:

Status:
PLANNING

The site map provided is based upon or reproduced from Ordnance Survey material with the permission of Ordnance Survey on behalf of the Controller of Her Majesty Stationary Office © Crown Copyright reserved. Unauthorised reporduction infringes Crown copyright and may lead to prosecution or civil proceedings. By extension - West Sussex County Council Licence 100018485 2003

© FAITHFUL + GOULD COPYRIGHT: REPRODUCTION IN WHOLE OR PART BY ANY MEANS IS PROHIBITED WITHOUT THE PRIOR WRITTEN PERMISSION OF FAITHFUL + GOULD

ARUN DISTRICT COUNCIL LU/219/20/L