


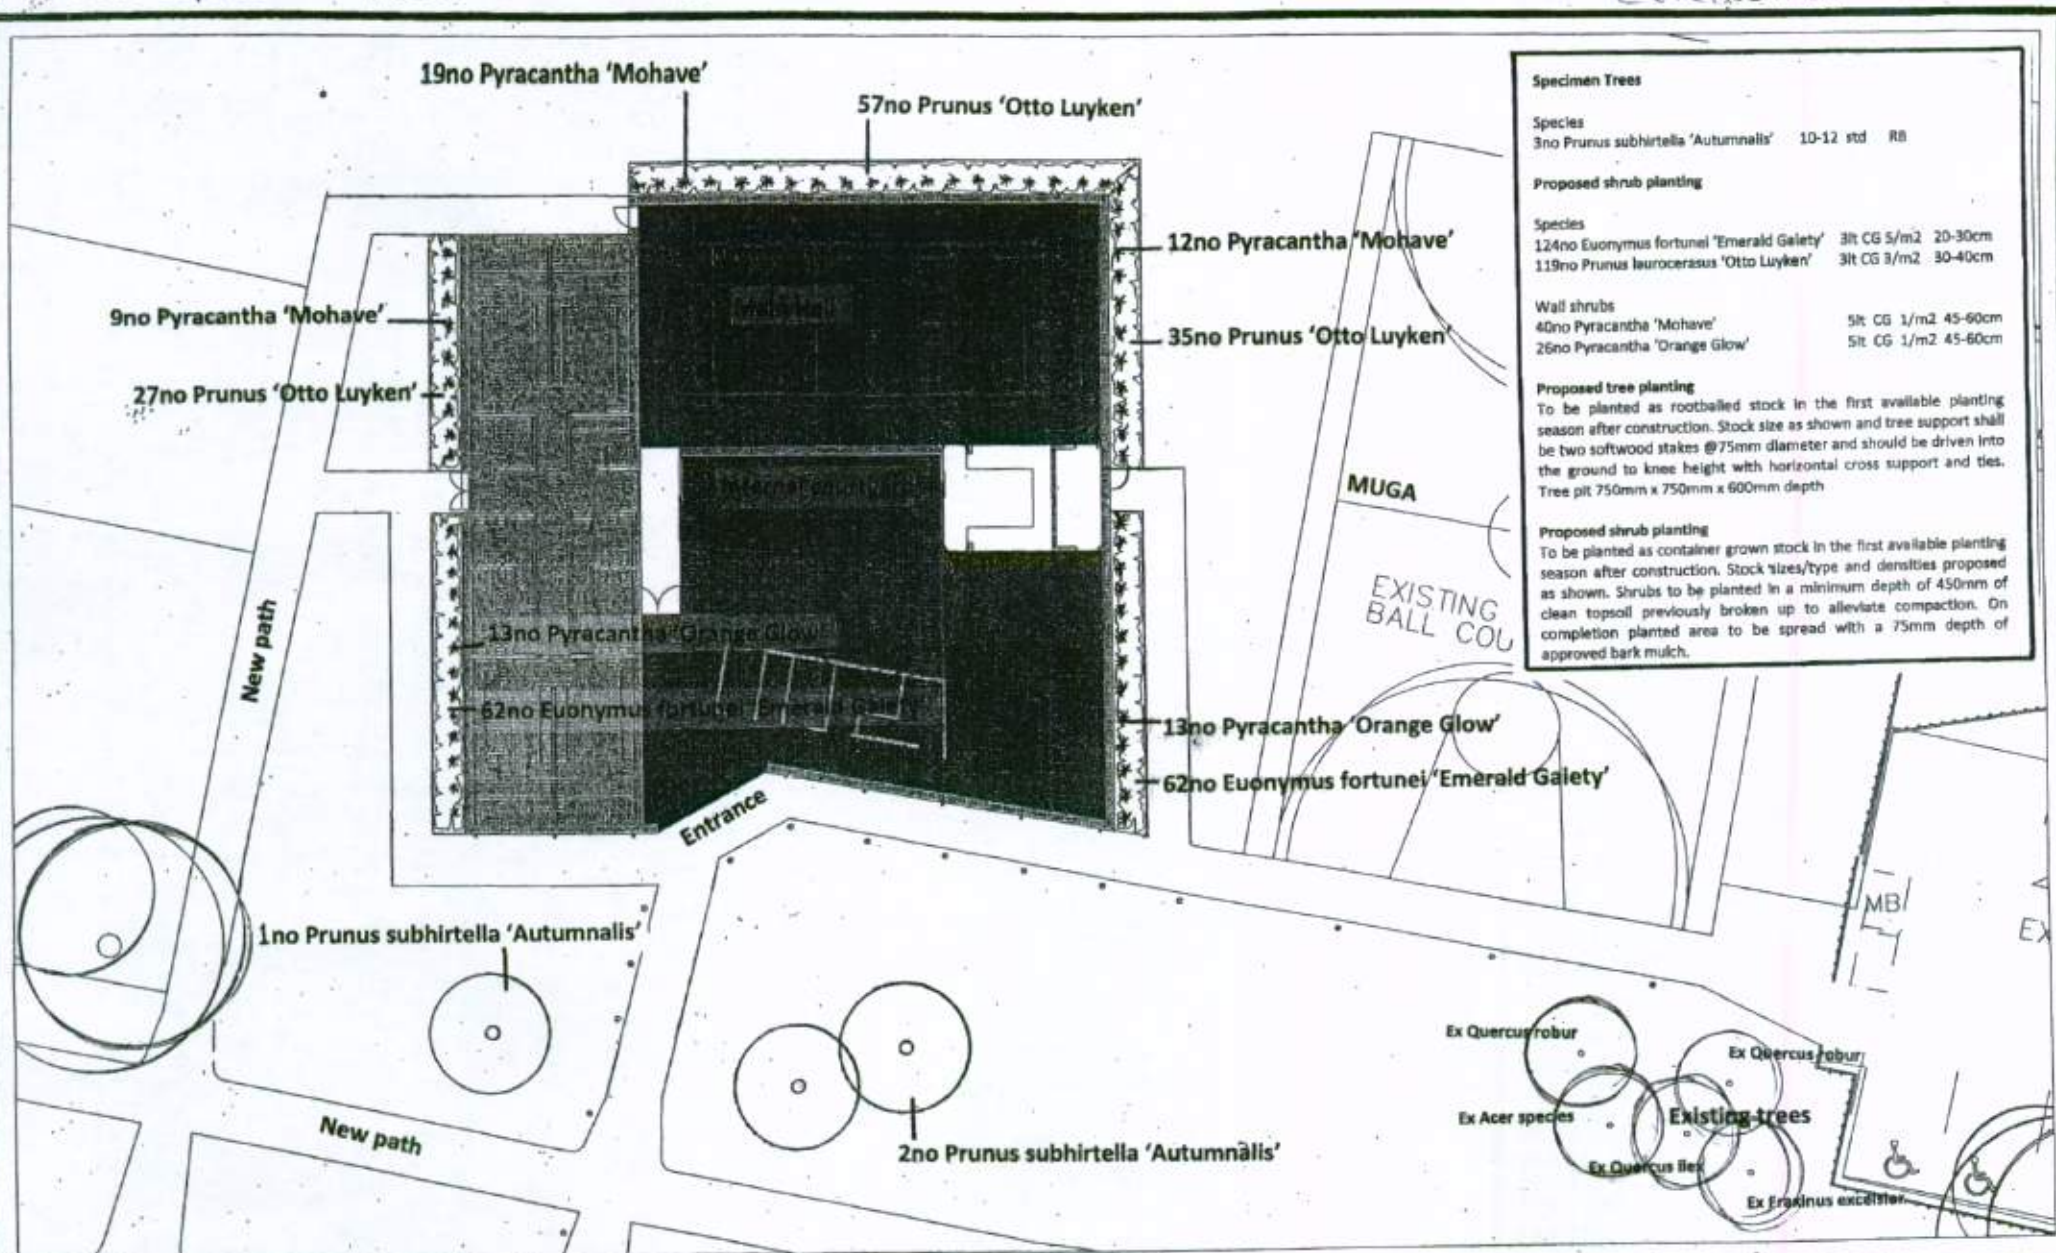

Specimen Trees

Species
3no Prunus subhirtella 'Autumnalis' 10-12 std RB

Proposed shrub planting

Species
124no Euonymus fortunei 'Emerald Gaiety' 3lt CG 5/m2 20-30cm
119no Prunus laurocerasus 'Otto Luyken' 3lt CG 3/m2 30-40cm

Wall shrubs
40no Pyracantha 'Mohave' 5lt CG 1/m2 45-60cm
26no Pyracantha 'Orange Glow' 5lt CG 1/m2 45-60cm

Proposed tree planting

To be planted as rootballed stock in the first available planting season after construction. Stock size as shown and tree support shall be two softwood stakes @75mm diameter and should be driven into the ground to knee height with horizontal cross support and ties. Tree pit 750mm x 750mm x 600mm depth

Proposed shrub planting

To be planted as container grown stock in the first available planting season after construction. Stock sizes/type and densities proposed as shown. Shrubs to be planted in a minimum depth of 450mm of clean topsoil previously broken up to alleviate compaction. On completion planted area to be spread with a 75mm depth of approved bark mulch.

Ex Quercus robur

Ex Acer species

Existing trees

Ex Quercus ilex

Ex Fraxinus excelsior



Job Title:
Southfield Rec

Drawing:
Planting proposals

Drawing number:
No. L400/0112/01

Scale:
1:200 @ A3

Drawn by:
SH

Date:
February 2012

Do not scale from this drawing.
Measurements in millimetres.

Parks & Greenspace
Bognor Regis Town Hall
Clarence Road
Bognor Regis
West Sussex PO21 1LD
(01903 737600)