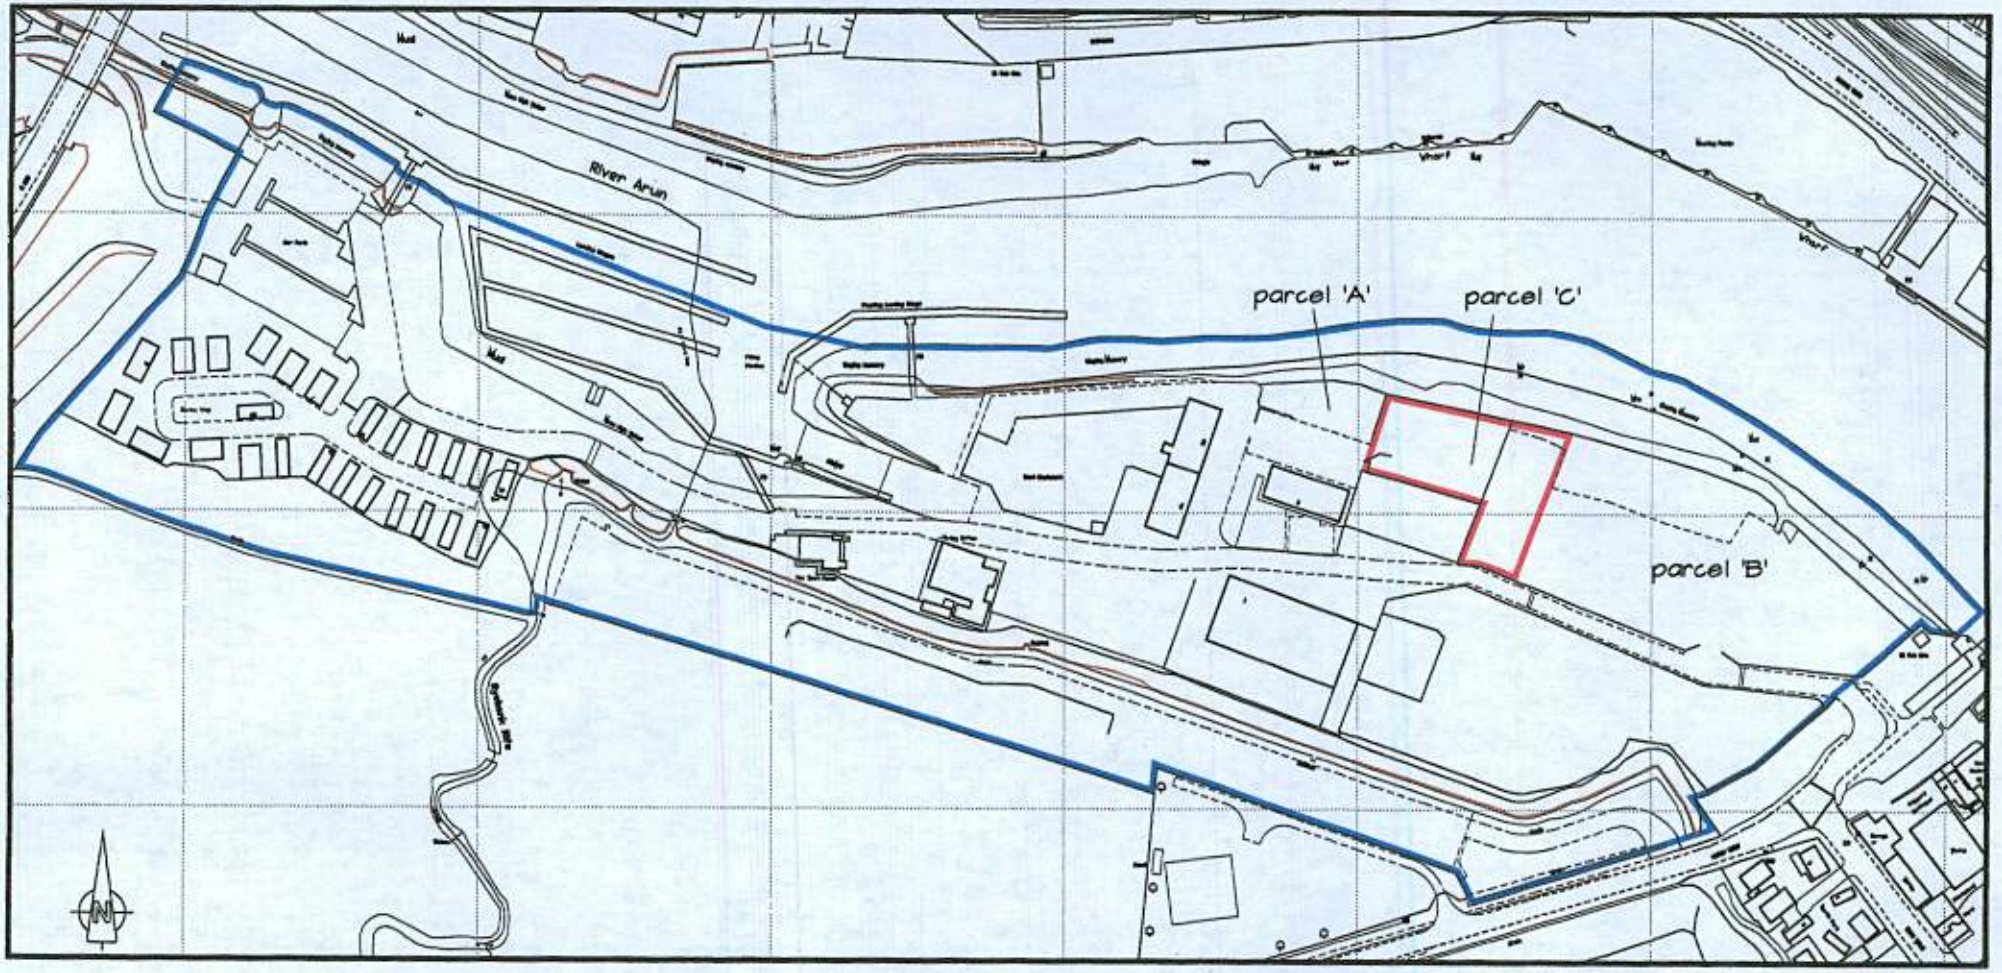


LAND USED FOR STATIONING OF RESIDENTIAL CARAVANS
LITTLEHAMPTON MARINA
FERRY ROAD LITTLEHAMPTON
WEST SUSSEX BN17 5DS
Application for Certificate of Lawful Use

SCALE 1:2500

Drawing No. LMRSC/1b

BEDFORD & UPTON
CHARTERED SURVEYORS

24 SOUTHGATE
CHICHESTER PO19 1ES

Tel & Fax (01243) 783866
Email bedford_and_upton@btinternet.com

Plan produced for information puposes only
© Crown copyright. All rights reserved
Licence number ES 100025749

alan unsted MCIAT
Architectural Technologist
Building Design Consultant
Tel (01243) 575334
E-mail: alan.unsted1@btconnect.com

Appendix A.