


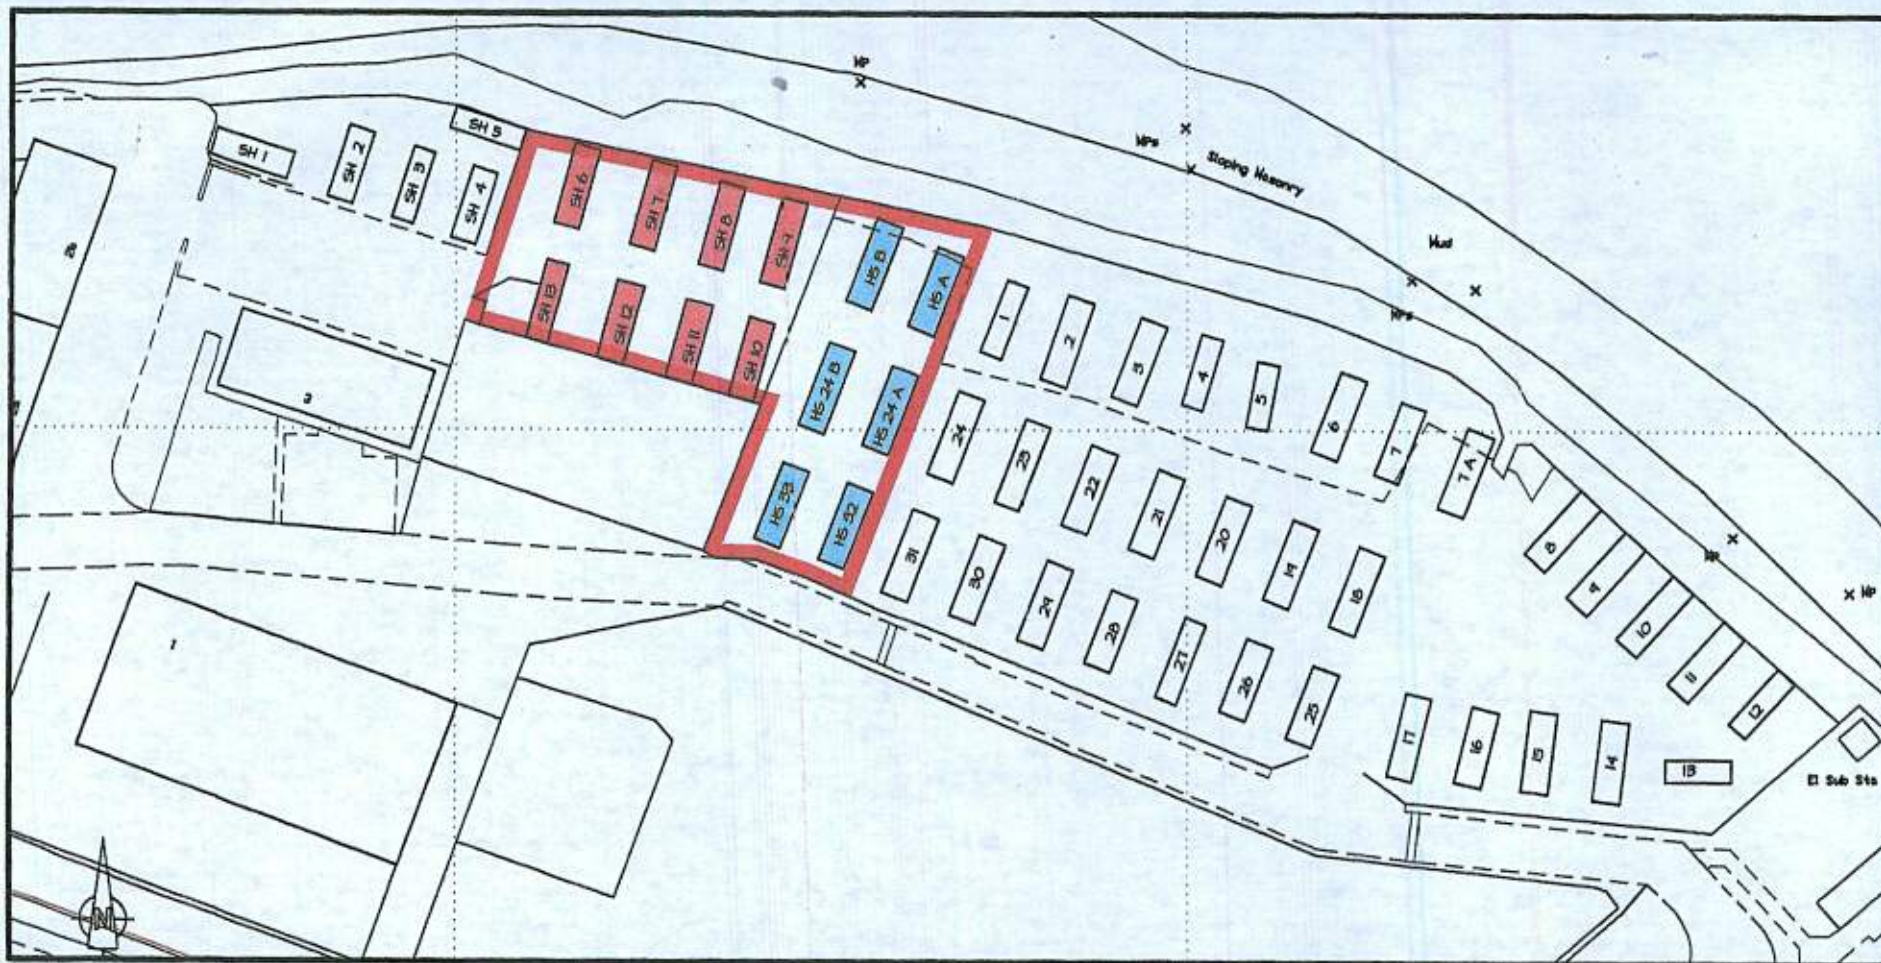

PARCEL 'C'
RESIDENTIAL CARAVAN SITE
LITTLEHAMPTON MARINA
FERRY ROAD LITTLEHAMPTON
WEST SUSSEX BN17 5DS

KEY

	CARAVANS FIRST OCCUPIED
Blue box	June to December 2011
Red box	March 2012

SCALE 1:1000

Drawing No. LMRSC/2a

BEDFORD & UPTON
 CHARTERED SURVEYORS

24 SOUTHGATE
 CHICHESTER PO19 1ES

Tel & Fax (01243) 783866
 Email bedford_and_upton@btinternet.com

alan unsted MCIAT
 Architectural Technologist
 Building Design Consultant
 Tel (01243) 575334
 E-mail: alan.unsted1@btconnect.com

*The Old Cottage, West Sussex BN17 5DS

Plan produced for information purposes only
 © Crown copyright. All rights reserved
 Licence number ES 100025749

Appendix B.