© Mayer Brown Limited Copyright. The drawings, information and data recorded in this document ("the information") is the property of Mayer Brown Limited and is given in confidence in connection and solely for the use of the authorised recipient and this document may not be used, copied or reproduced in whole or part for any purposes other than which it was supplied by Mayer Brown. Mayer Brown makes no representation, undertakes no duty and accepts no responsibilities to any third party who may use or rely upon this document or the information.

A0 ORIGINAL

© Crown copyright and database rights 2024. Ordnance Survey 0100031673.

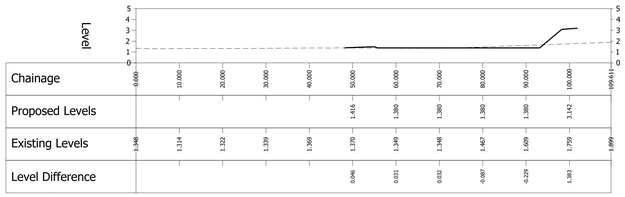

Section A–A Scale: H= 1:500 V=1:200

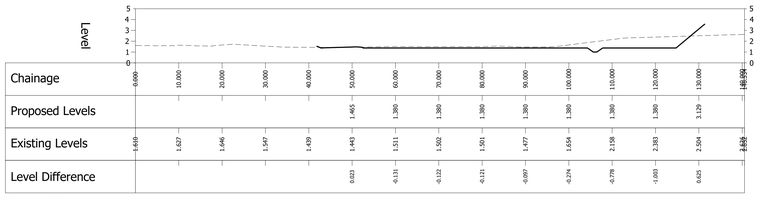

Section B–B Scale: H= 1:500 V=1:200

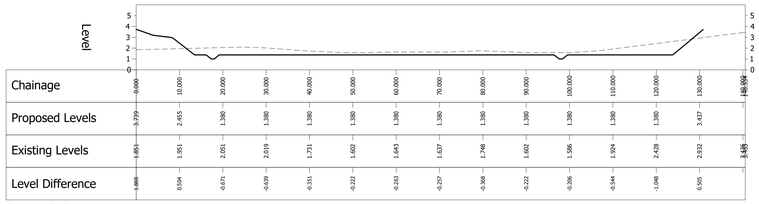

Section C–C Scale: H= 1:500 V=1:200

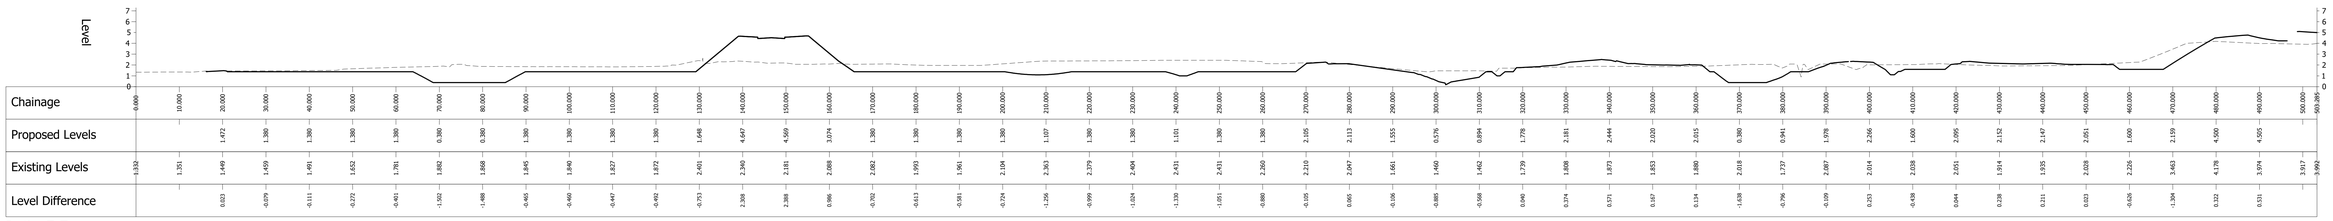

Section T–T Scale: H= 1:500 V=1:200

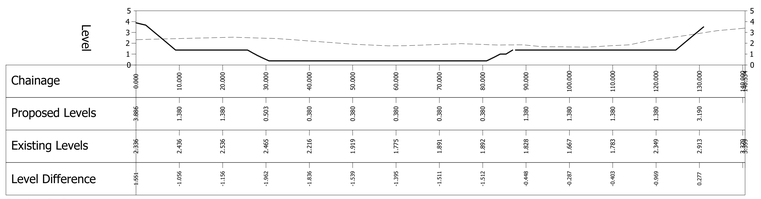

Section D–D Scale: H= 1:500 V=1:200

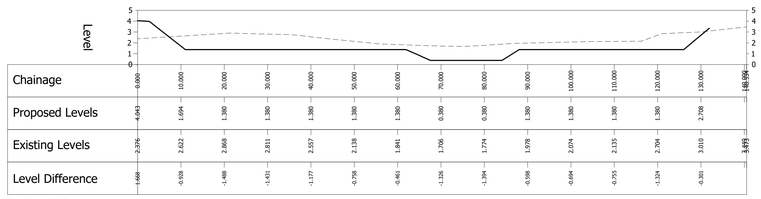

Section E–E Scale: H= 1:500 V=1:200

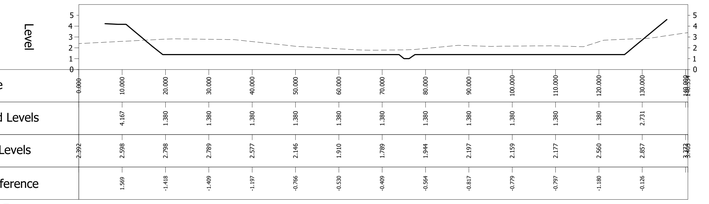

Section F–F Scale: H= 1:500 V=1:200

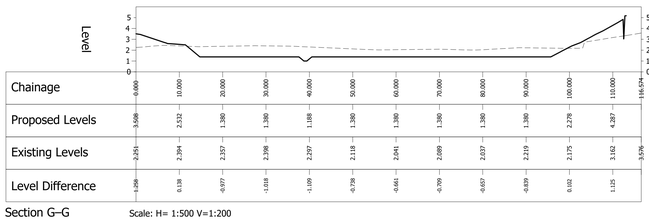

Section G–G Scale: H= 1:500 V=1:200

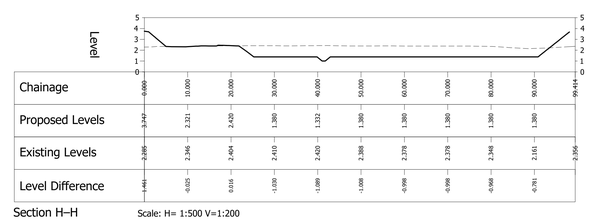

Section H–H Scale: H= 1:500 V=1:200

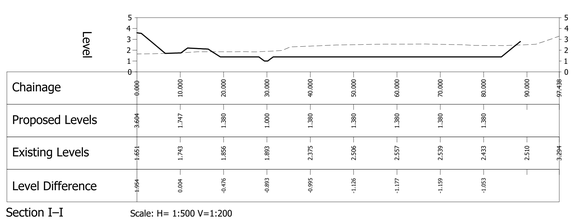

Section I–I Scale: H= 1:500 V=1:200

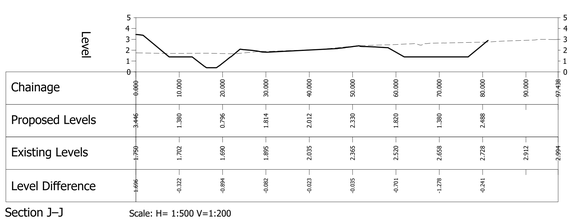

Section J–J Scale: H= 1:500 V=1:200

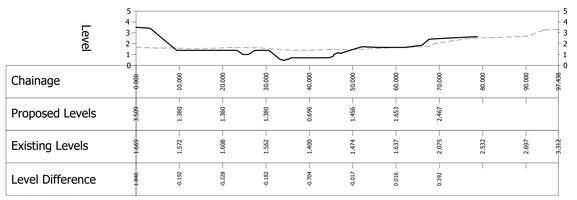

Section K–K Scale: H= 1:500 V=1:200

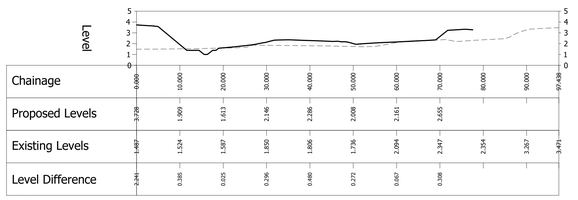

Section L–L Scale: H= 1:500 V=1:200

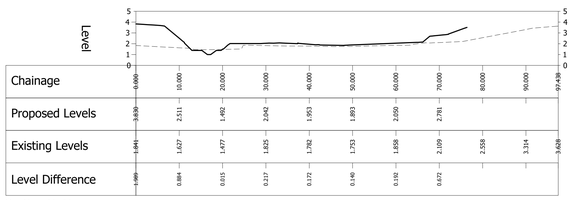

Section M–M Scale: H= 1:500 V=1:200

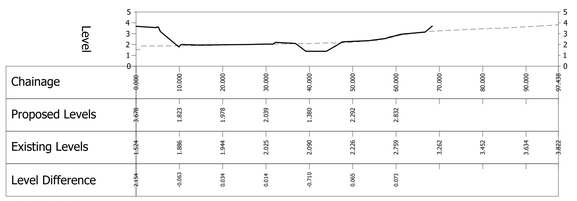

Section N–N Scale: H= 1:500 V=1:200

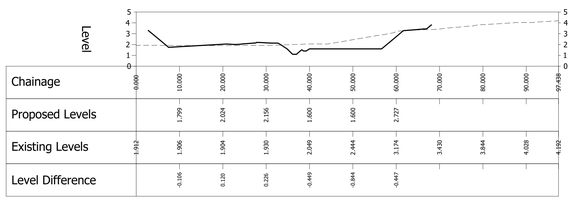

Section O–O Scale: H= 1:500 V=1:200

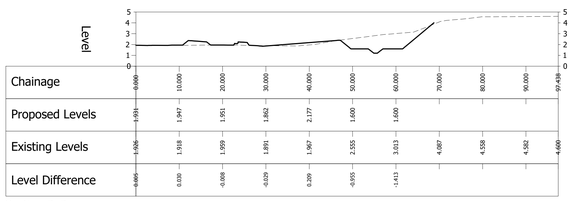

Section P–P Scale: H= 1:500 V=1:200

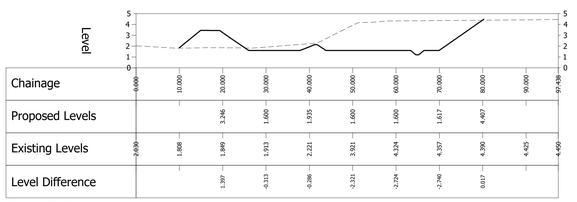

Section Q–Q Scale: H= 1:500 V=1:200

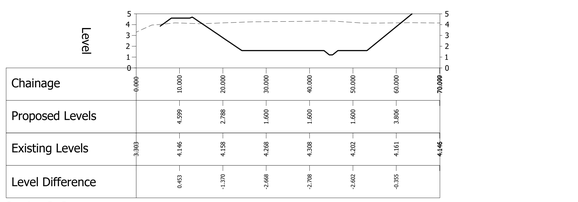

Section R–R Scale: H= 1:500 V=1:200

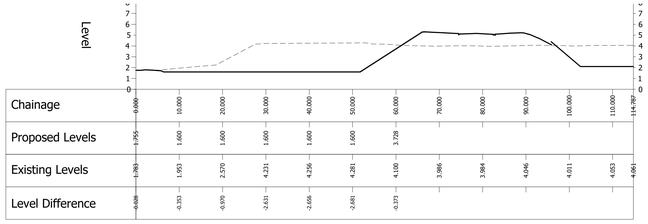

Section S–S Scale: H= 1:500 V=1:200

KEY

EXISTING GROUND PROFILE

PROPOSED FINISHED SURFACE

NOTES:

1. This drawing is not to be scaled.
2. This drawing is to be read in conjunction with Mayer Brown "Bulk Earthworks - Isopachyte Heights" drawing reference SF/PHLITTLE-CWA.10/50.

FOR CONSTRUCTION

rev.	amendment	checked	date
C2	Sections updated to reflect latest design of footpaths in the wetland. (IC)	SF	01/05/2024
C1	Swales added. Issued for **Construction**. (TC)	SF	04/08/2022
P2	Section S-S updated to show Swale 07. (IC)	SF	31/01/2022
P1	Initial Issue. (IC)	SF	09/07/2021

mayer brown

Mayer Brown Limited
Lion House Oriental Road Woking Surrey GU22 8AR
Telephone 01483 750 508 Fax 01483 750 437
wokingoffice@mayerbrown.co.uk www.mayerbrown.co.uk

client: PERSIMMON HOMES THAMES VALLEY

project: NORTH LITTLEHAMPTON
CENTRAL WETLAND AND NORTHERN CROSSING

scale: H=1:500, V=1:200 | drawn by: IC | checked by: SF

date: JULY 2021 | cad file: 50.DWG

title: BULK EARTHWORKS - SECTIONS THROUGH CENTRAL WETLAND

Mayer Brown Limited jobcode | suitability | revision: C2

drawing number: SF/PHLITTLE-CWA.10/51