


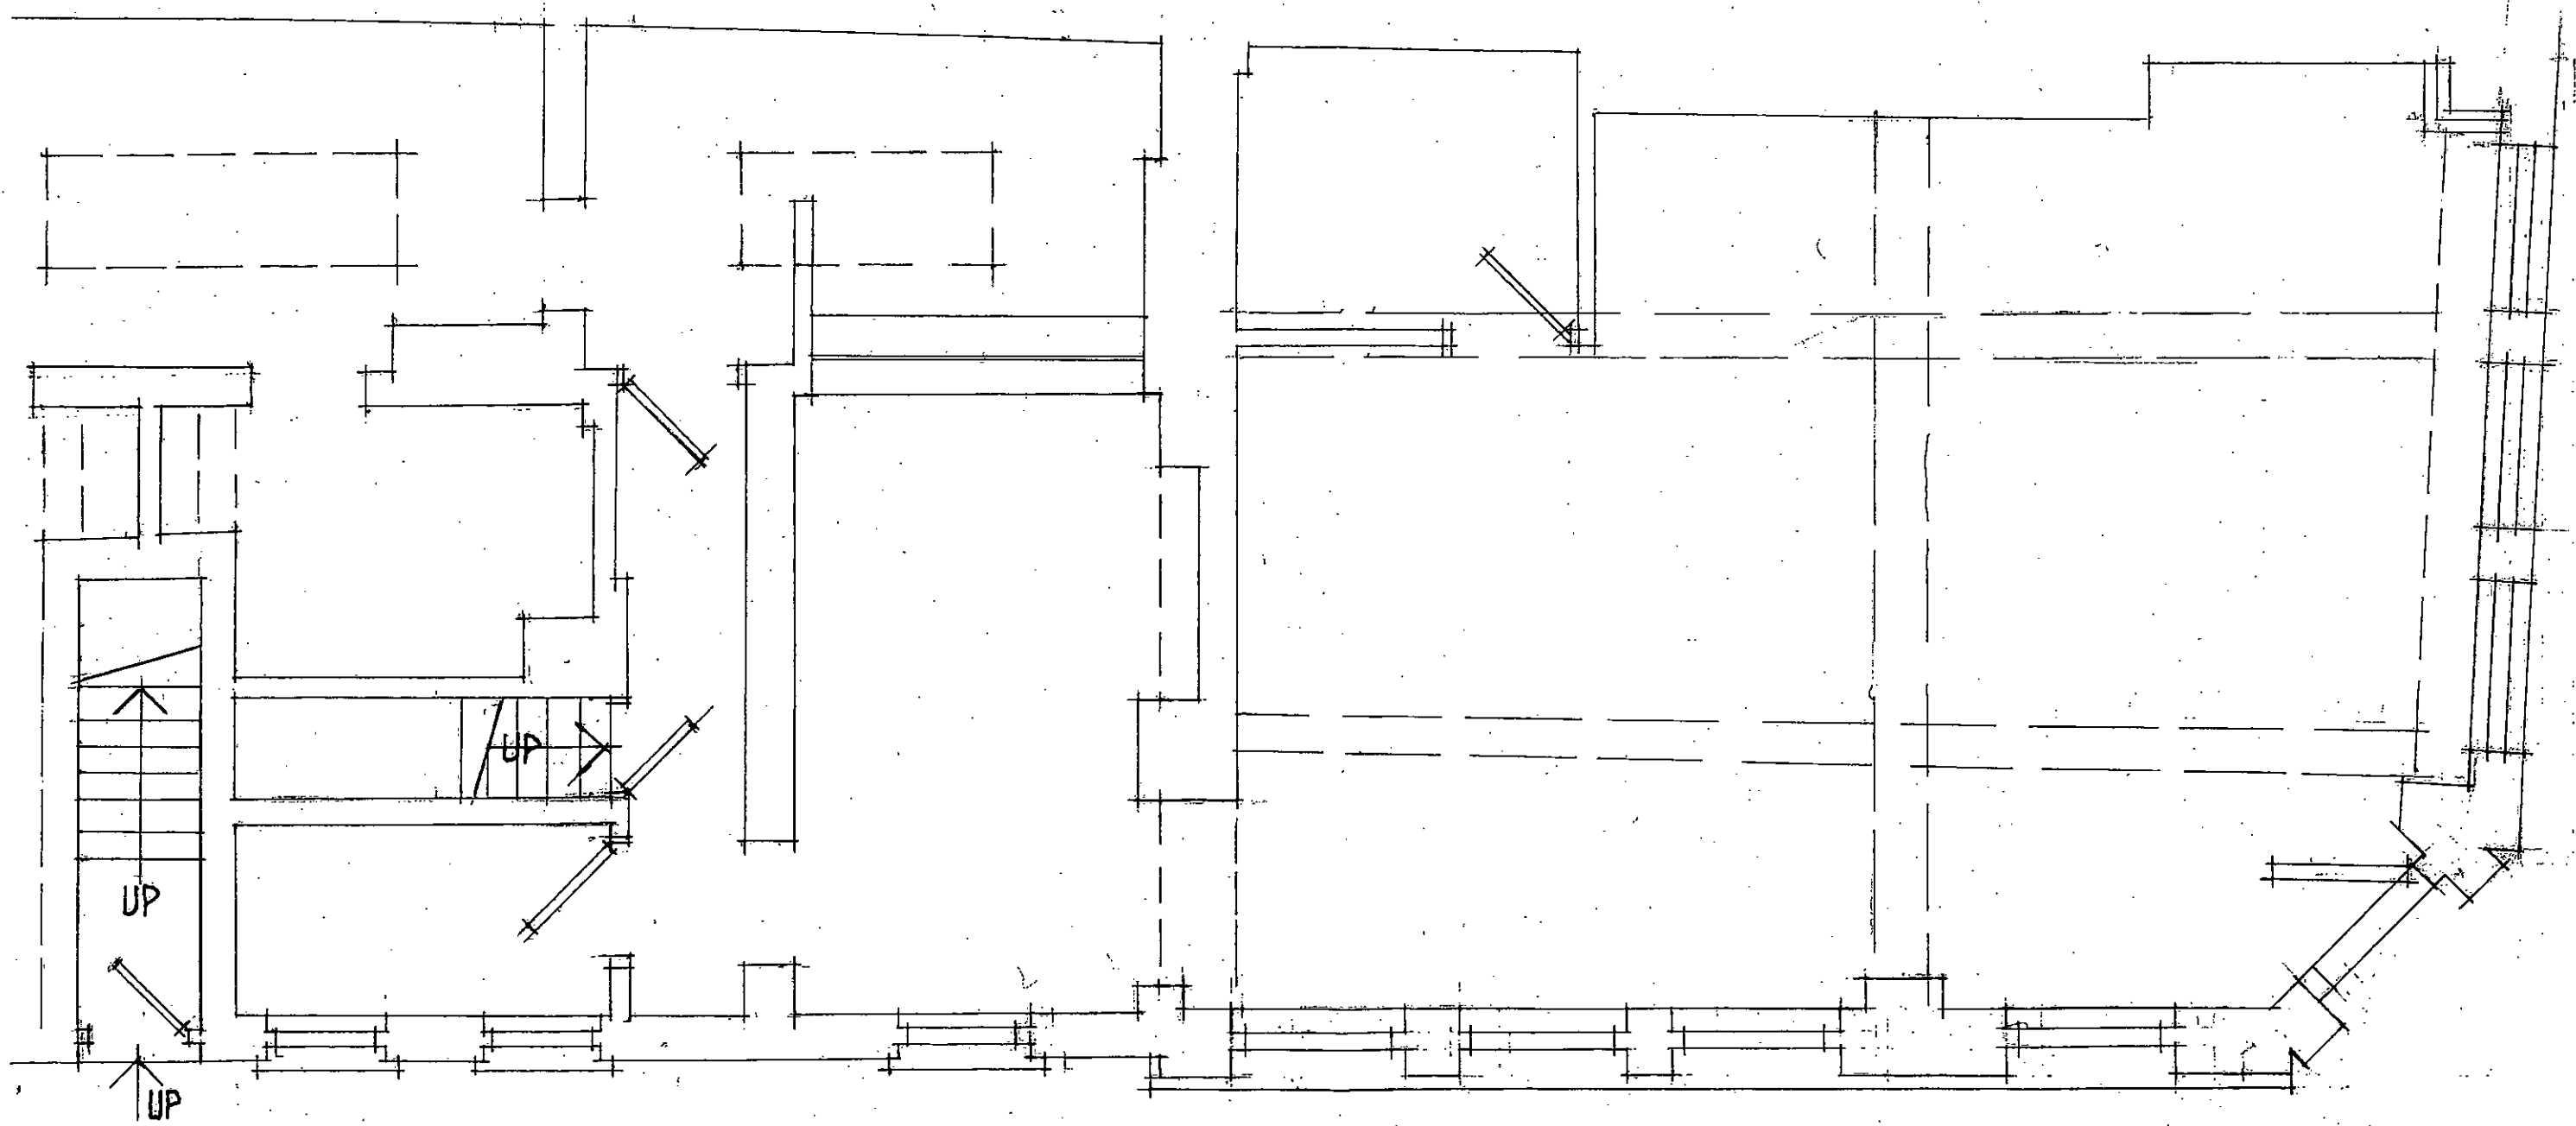

GROUND FLOOR NORTHERN PART - EXISTING,
70 HIGH STREET LITTLEHAMPTON SUSSEX
GRAHAM NICOLLS LTD

SCALE / 1:50 @ A3
DATE / 26.04.2018
DWG. NO / 080418/SY.03

M:07990522709