


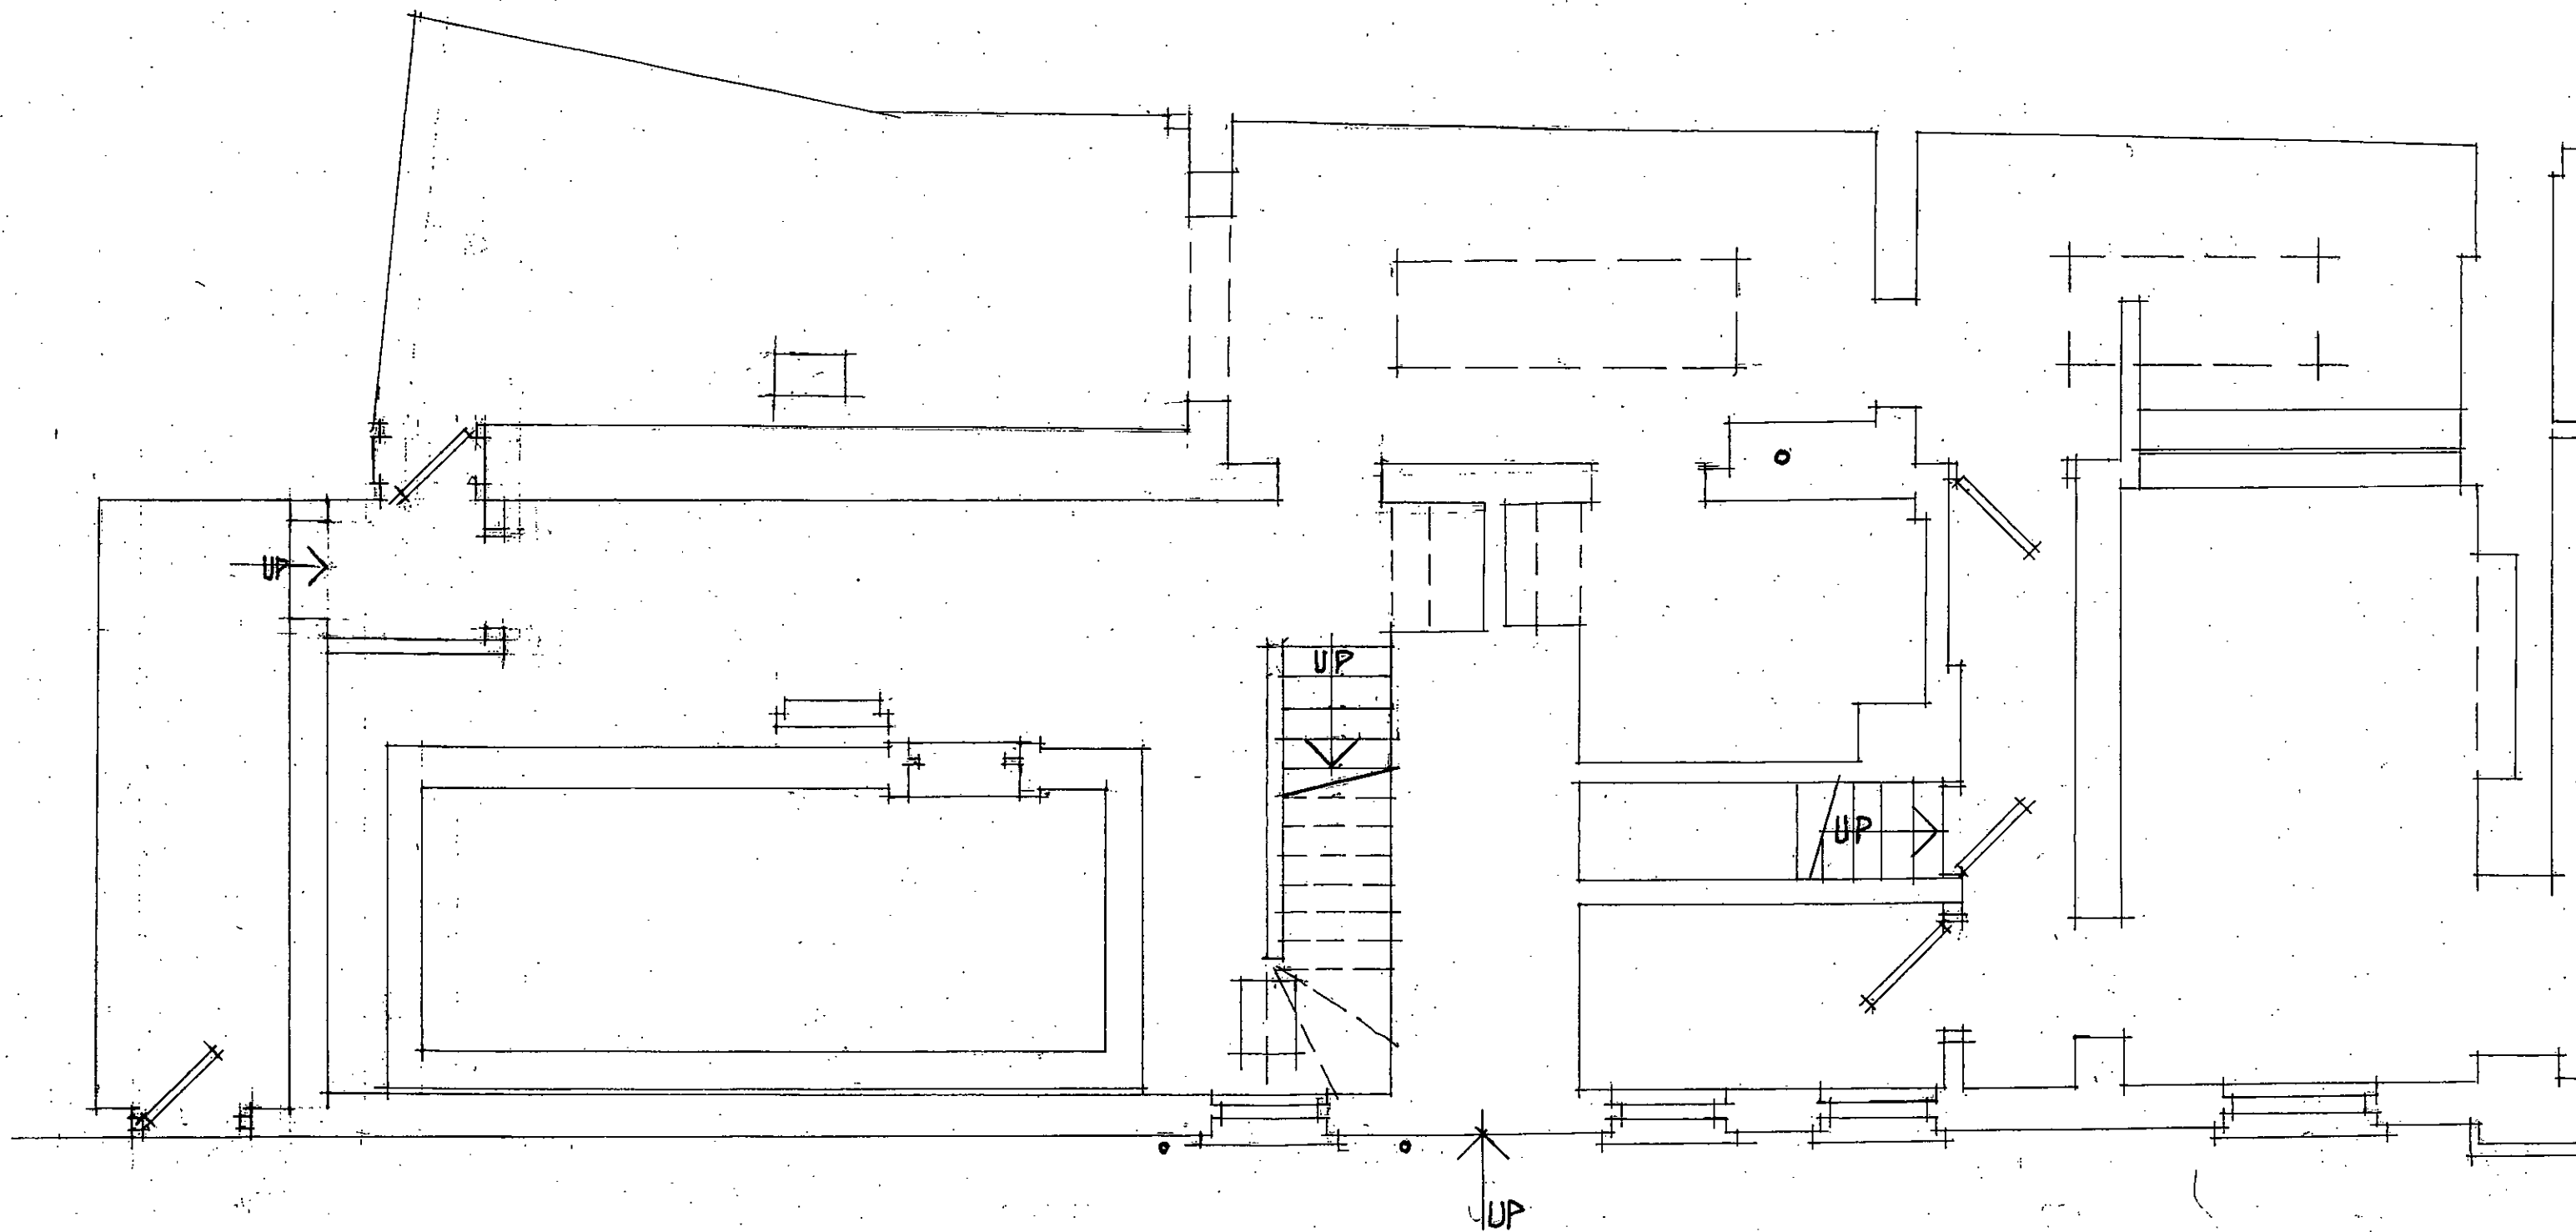

GROUND FLOOR SOUTHERN PART - EXISTING
 70 HIGH STREET, LITTLEHAMPTON, SUSSEX
 GRAHAM NICOLLS LTD

M: 07990 522709

SCALE / 1:50 @ A3
 DATE / 26.04.2018
 DWG. NO / 080418/SY.04