


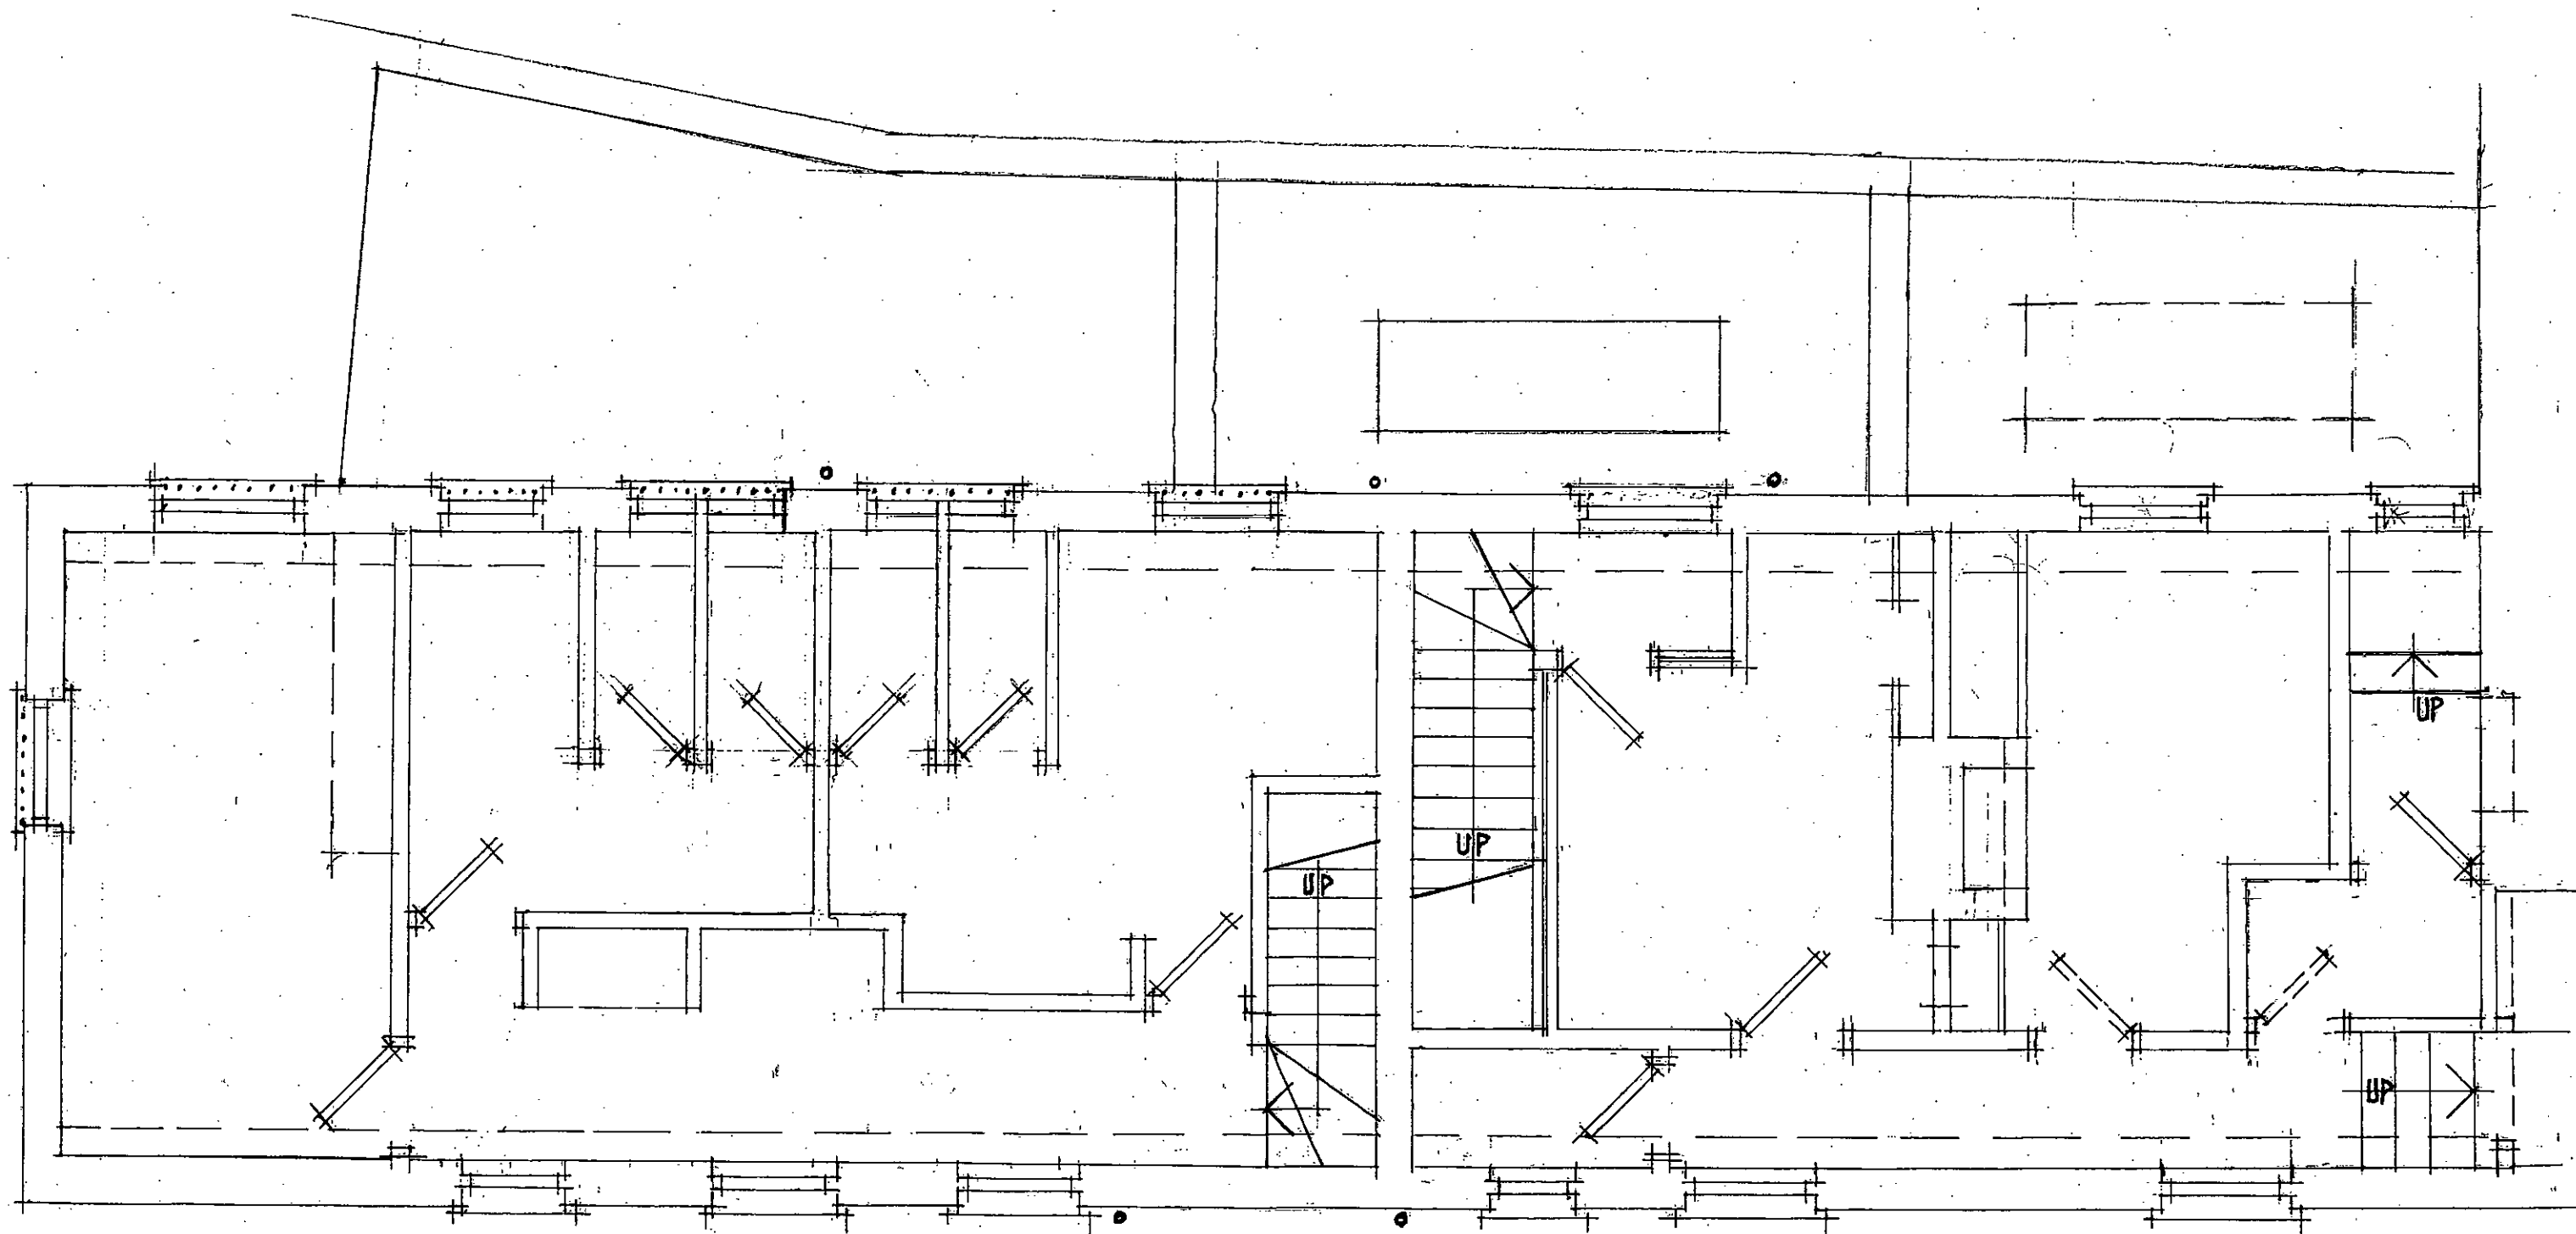

FIRST FLOOR SOUTHERN PART - EXISTING

70 HIGH STREET, LITTLEHAMPTON, SUSSEX

GRAHAM NICOLLS LTD

M: 07990 522709

SCALE / 1:50 @ A3

DATE / 30.04.2018

DWG. No / 080418 / SY.05