


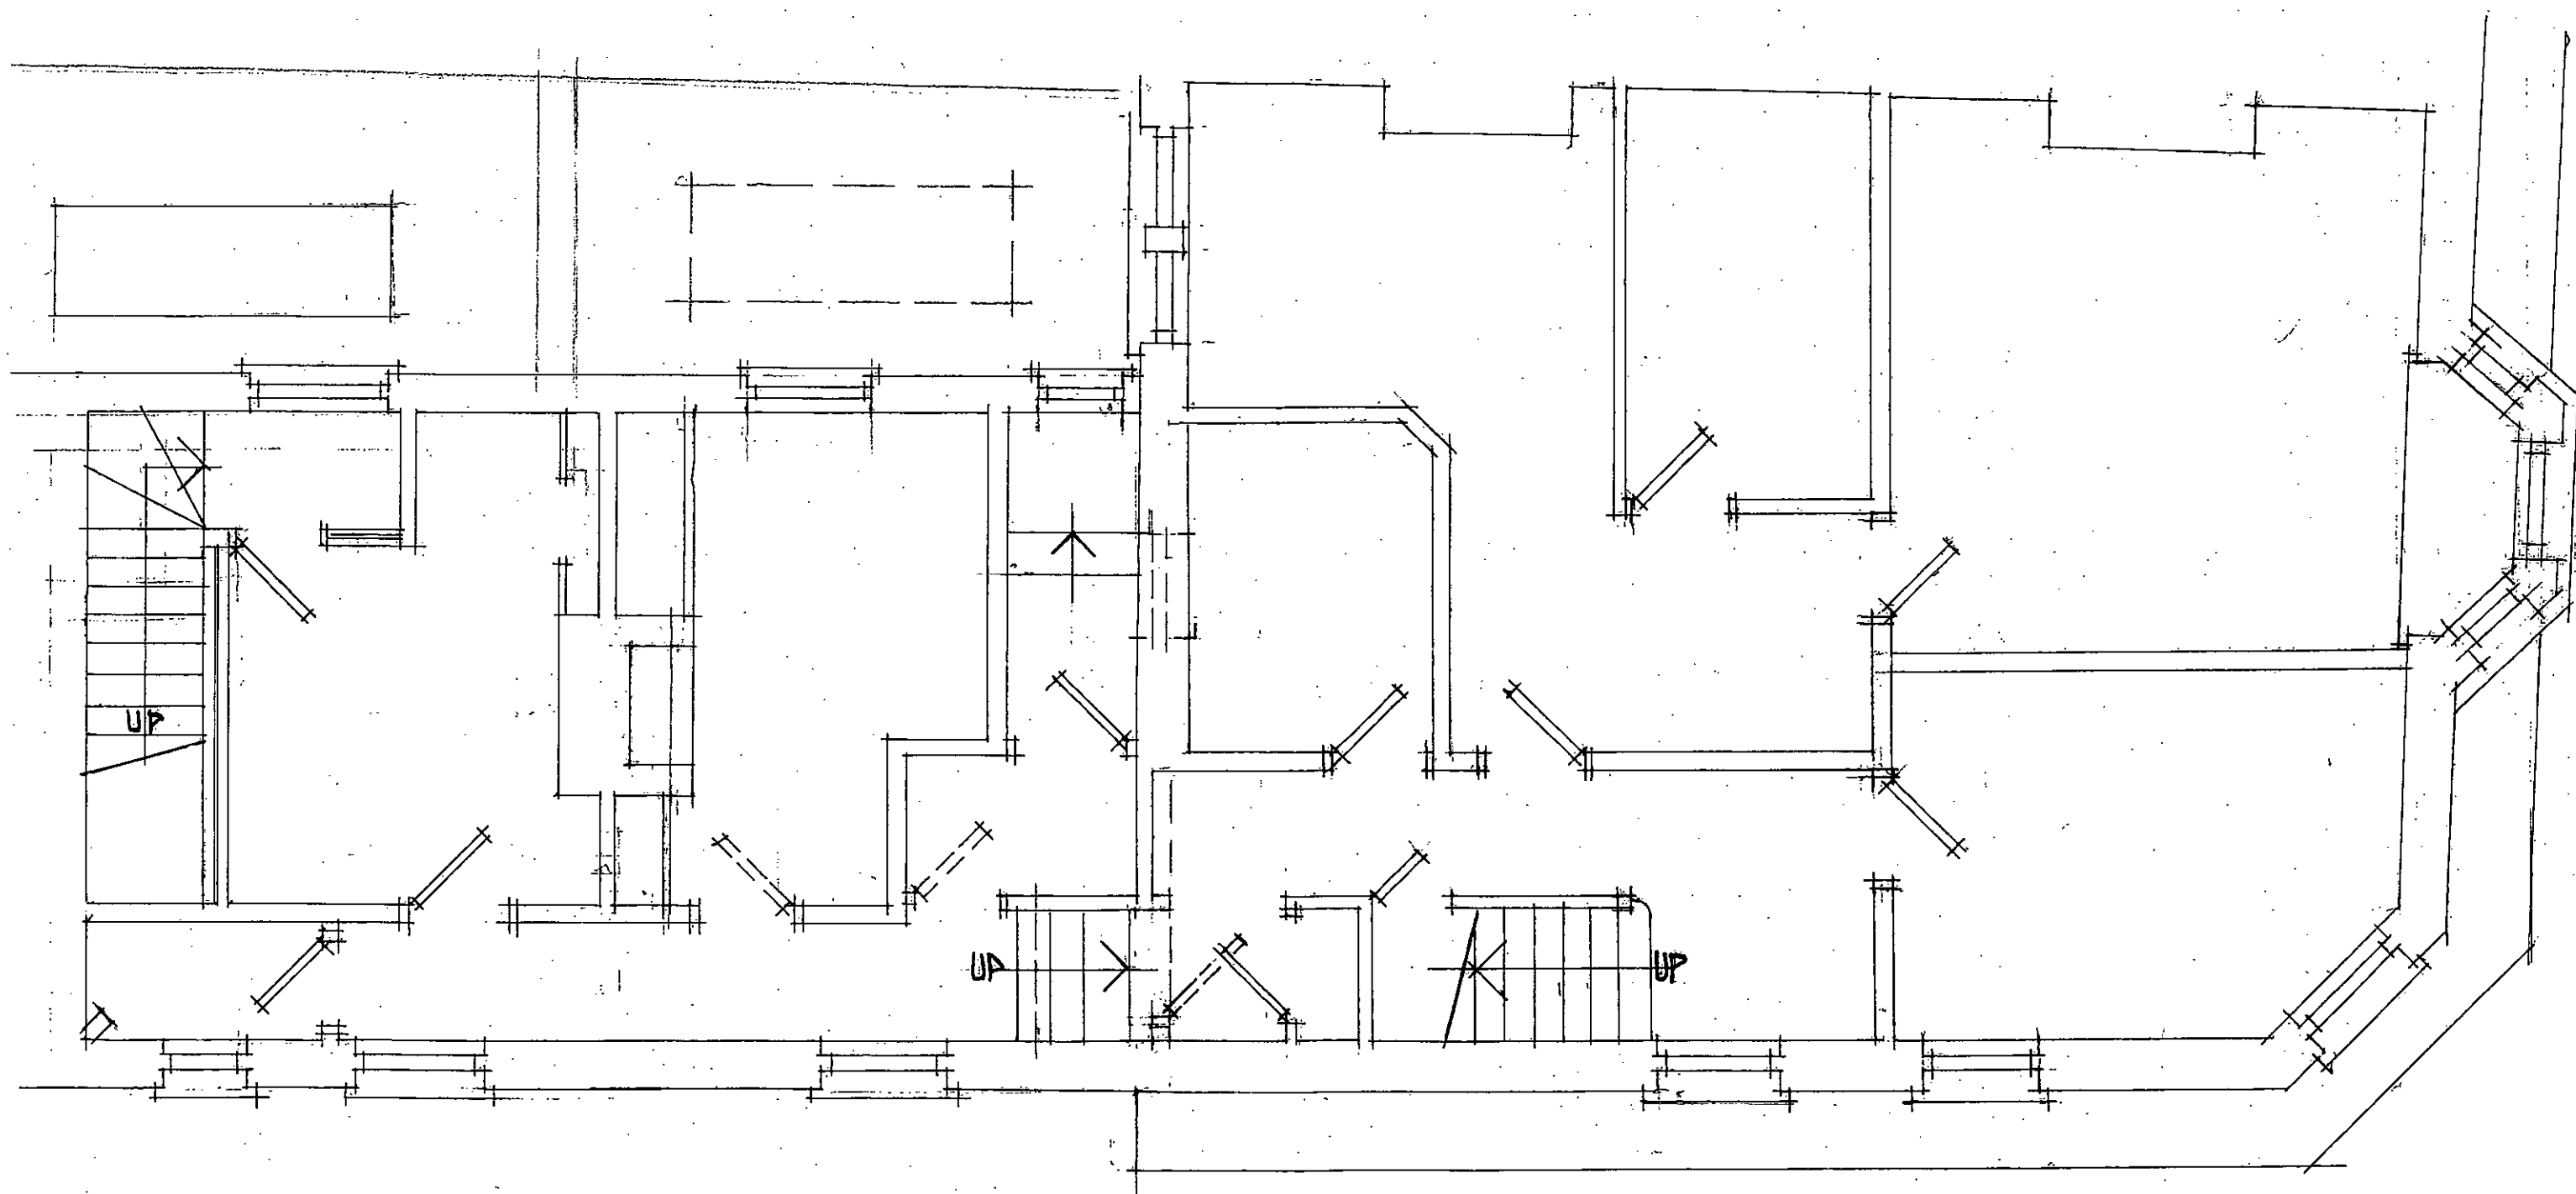

FIRST FLOOR NORTHERN PART - EXISTING  
 70 HIGH STREET, LITTLEHAMPTON, SUSSEX  
 GRAHAM NICOLLS LTD  
 M:07990 522709

SCALE / 1:50 @ A3  
 DATE / 02.05.2018  
 DWG. No / 080418/SY.06