


ROOF SECTION

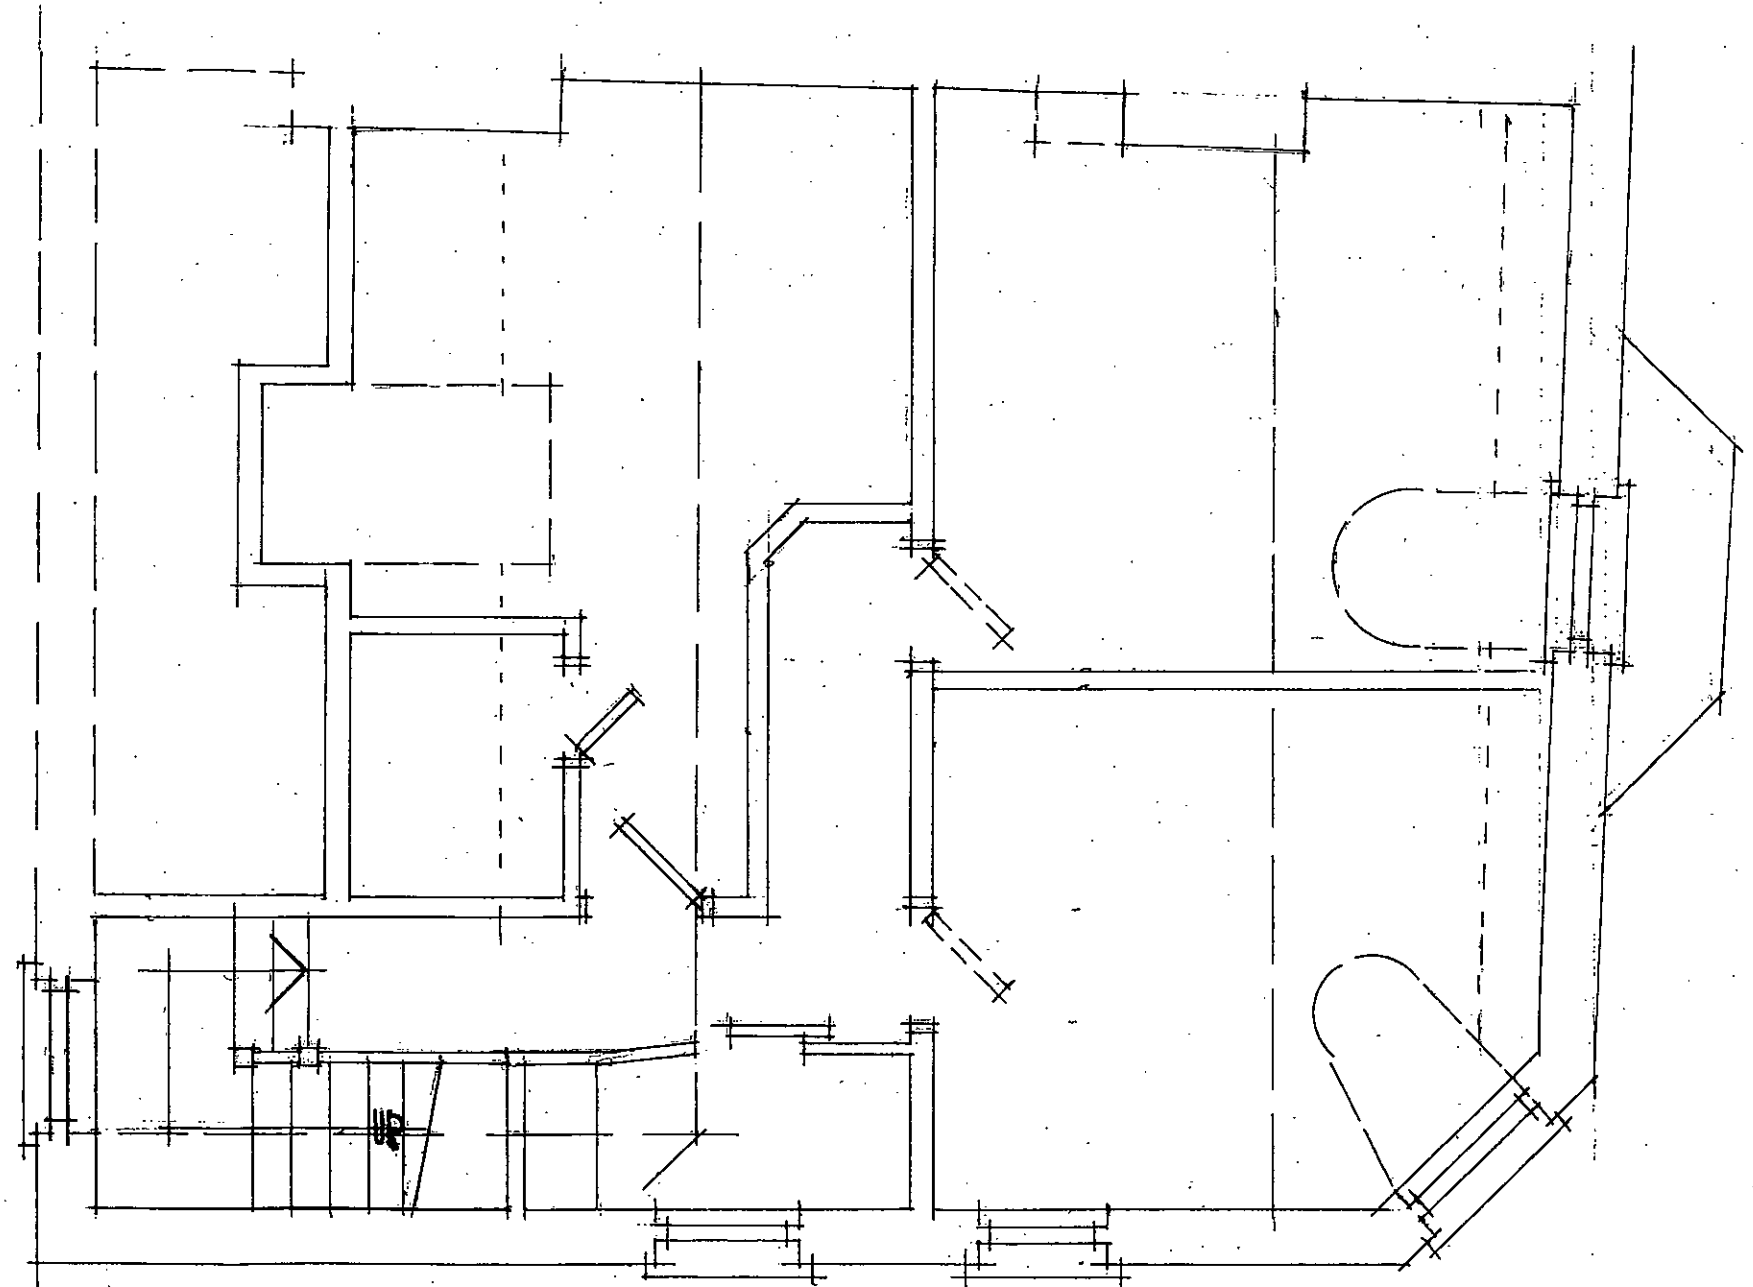

SECOND FLOOR - EXISTING

70 HIGH STREET . LITTLEHAMPTON

GRAHAM NICOLLS LTD

SUSSEX

M: 07990 522709

SCALE / 1:50 @ A3

DATE / 03.05.2018

DWG. NO / 080418/SY.07