


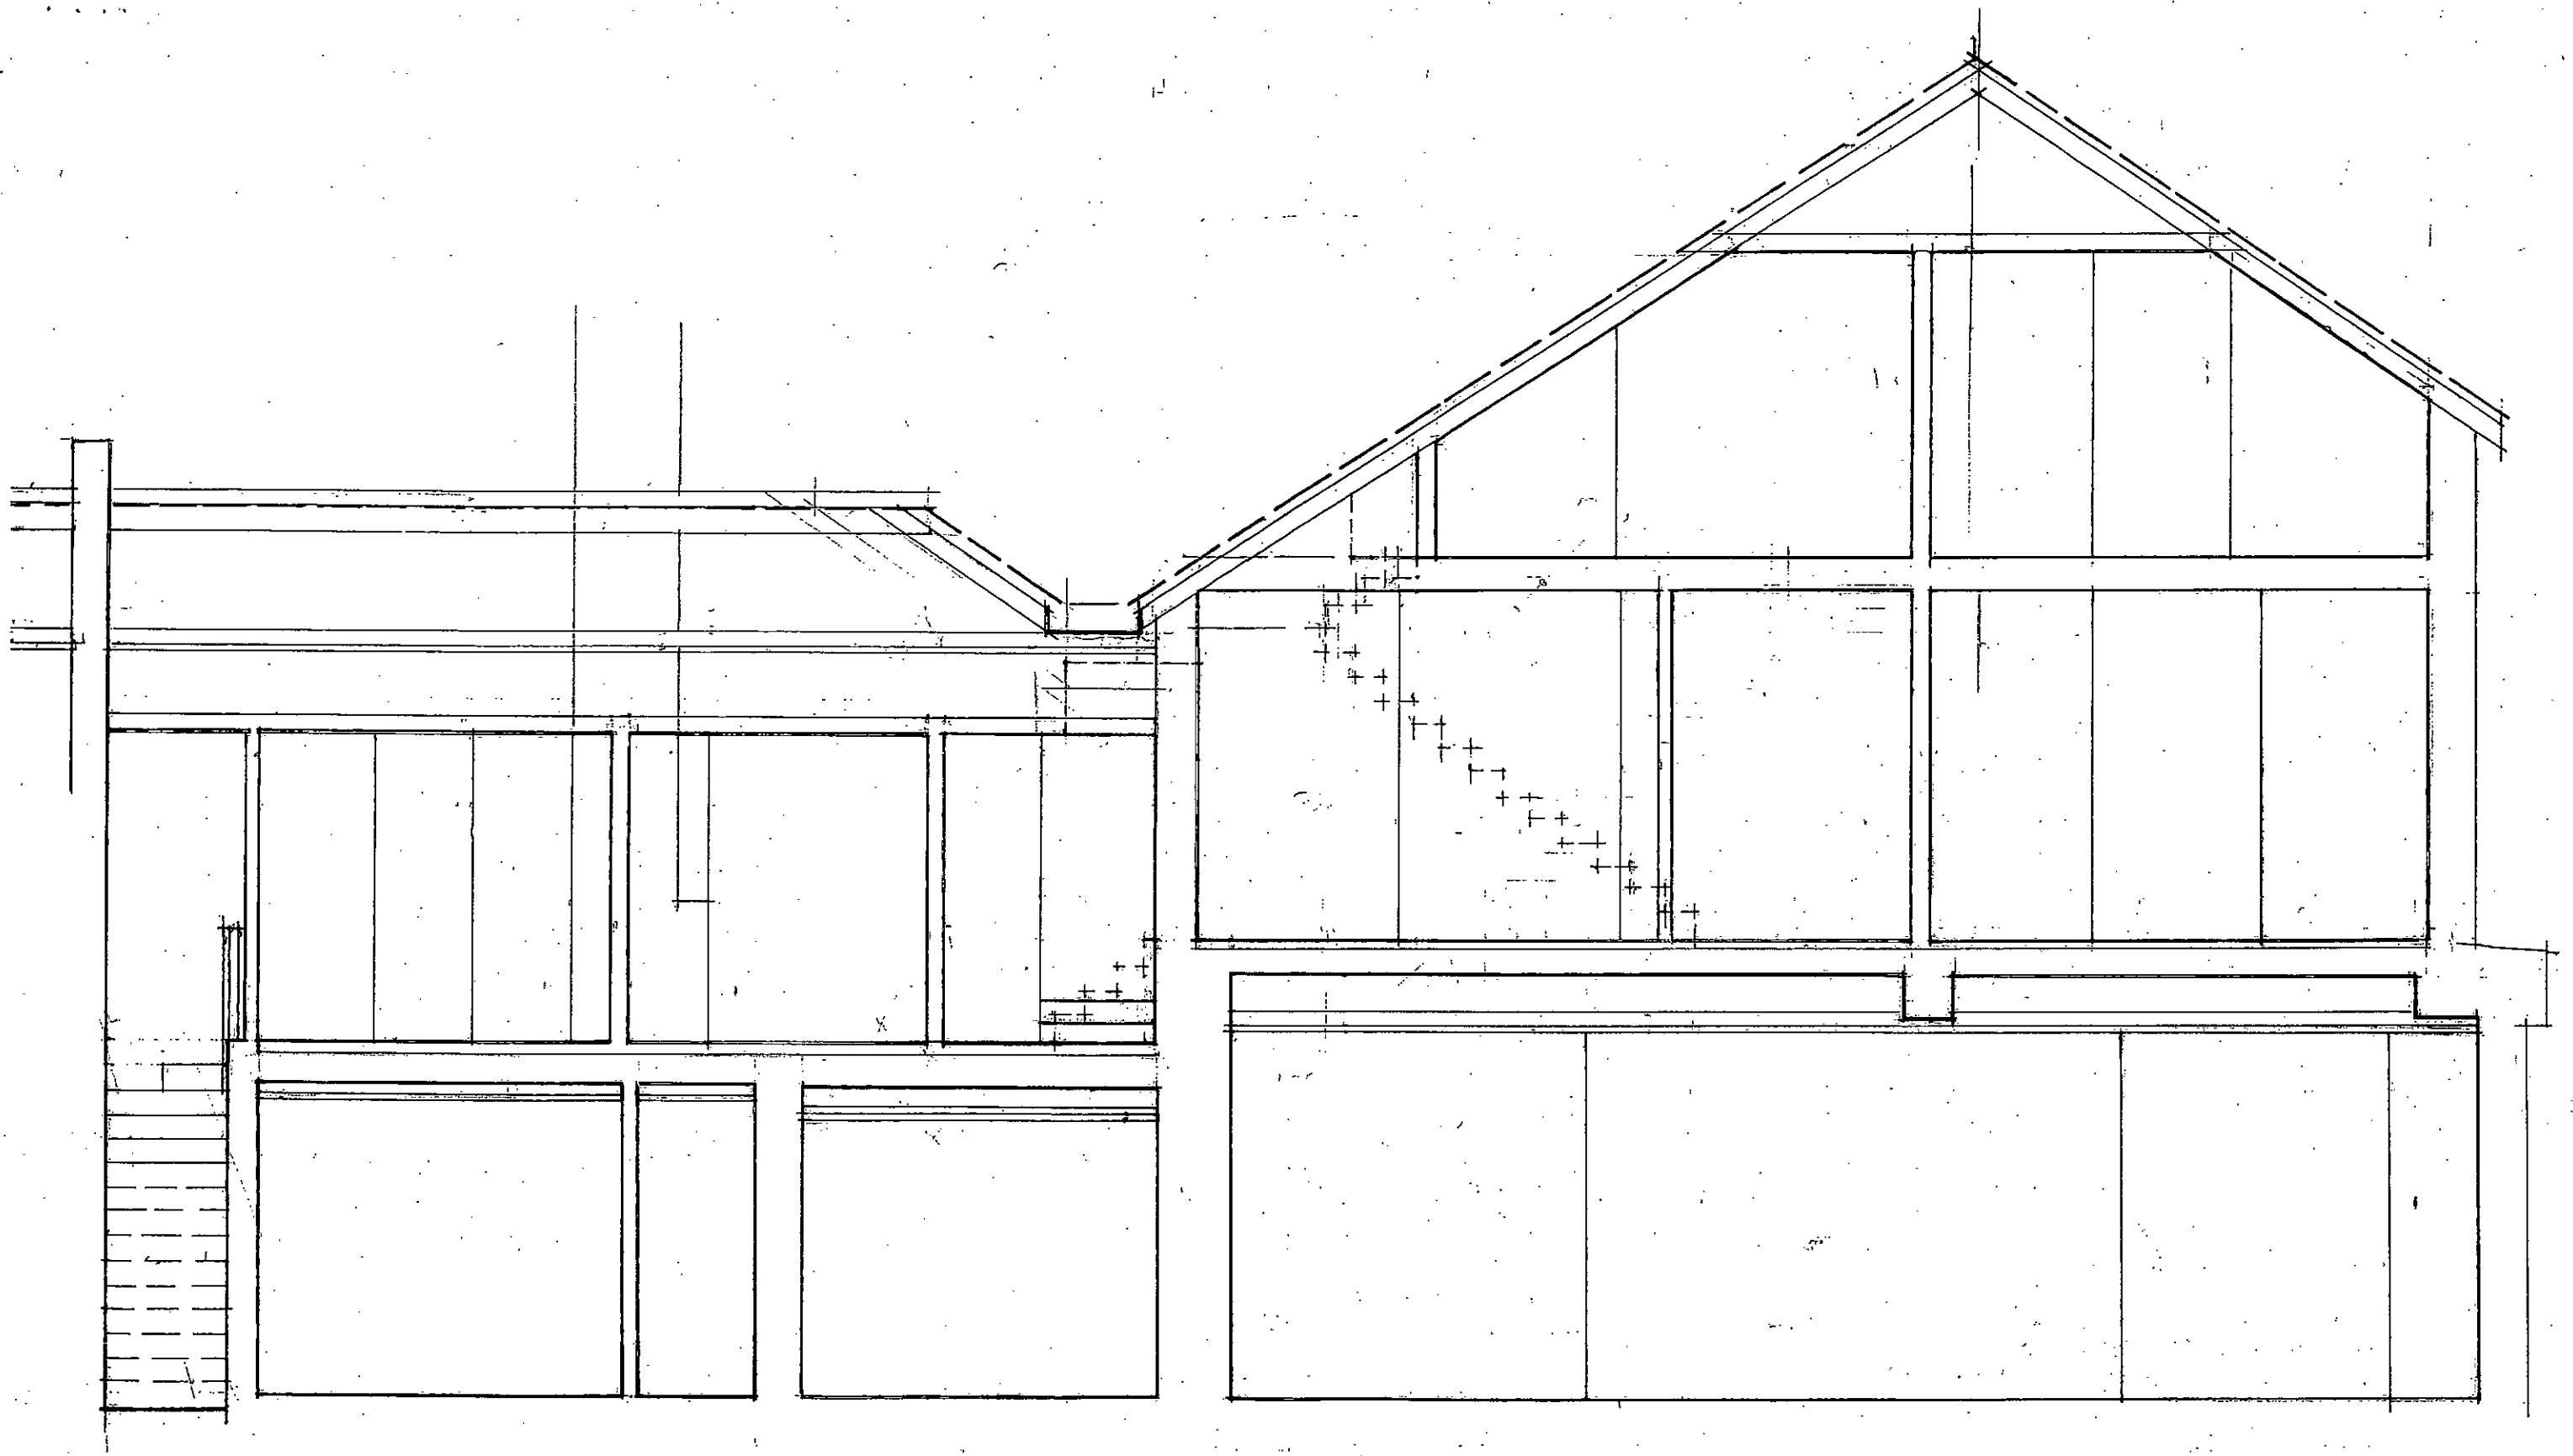

SECTION NORTHERN PART - EXISTING
70 HIGH STREET . LITTLEHAMPTON
GRAHAM NICOLLS LTD.

SUSSEX
M:07990 522709

SCALE / 1:50@A3
DATE / 09.05.2018
DWG. No / 080418/SY.08