


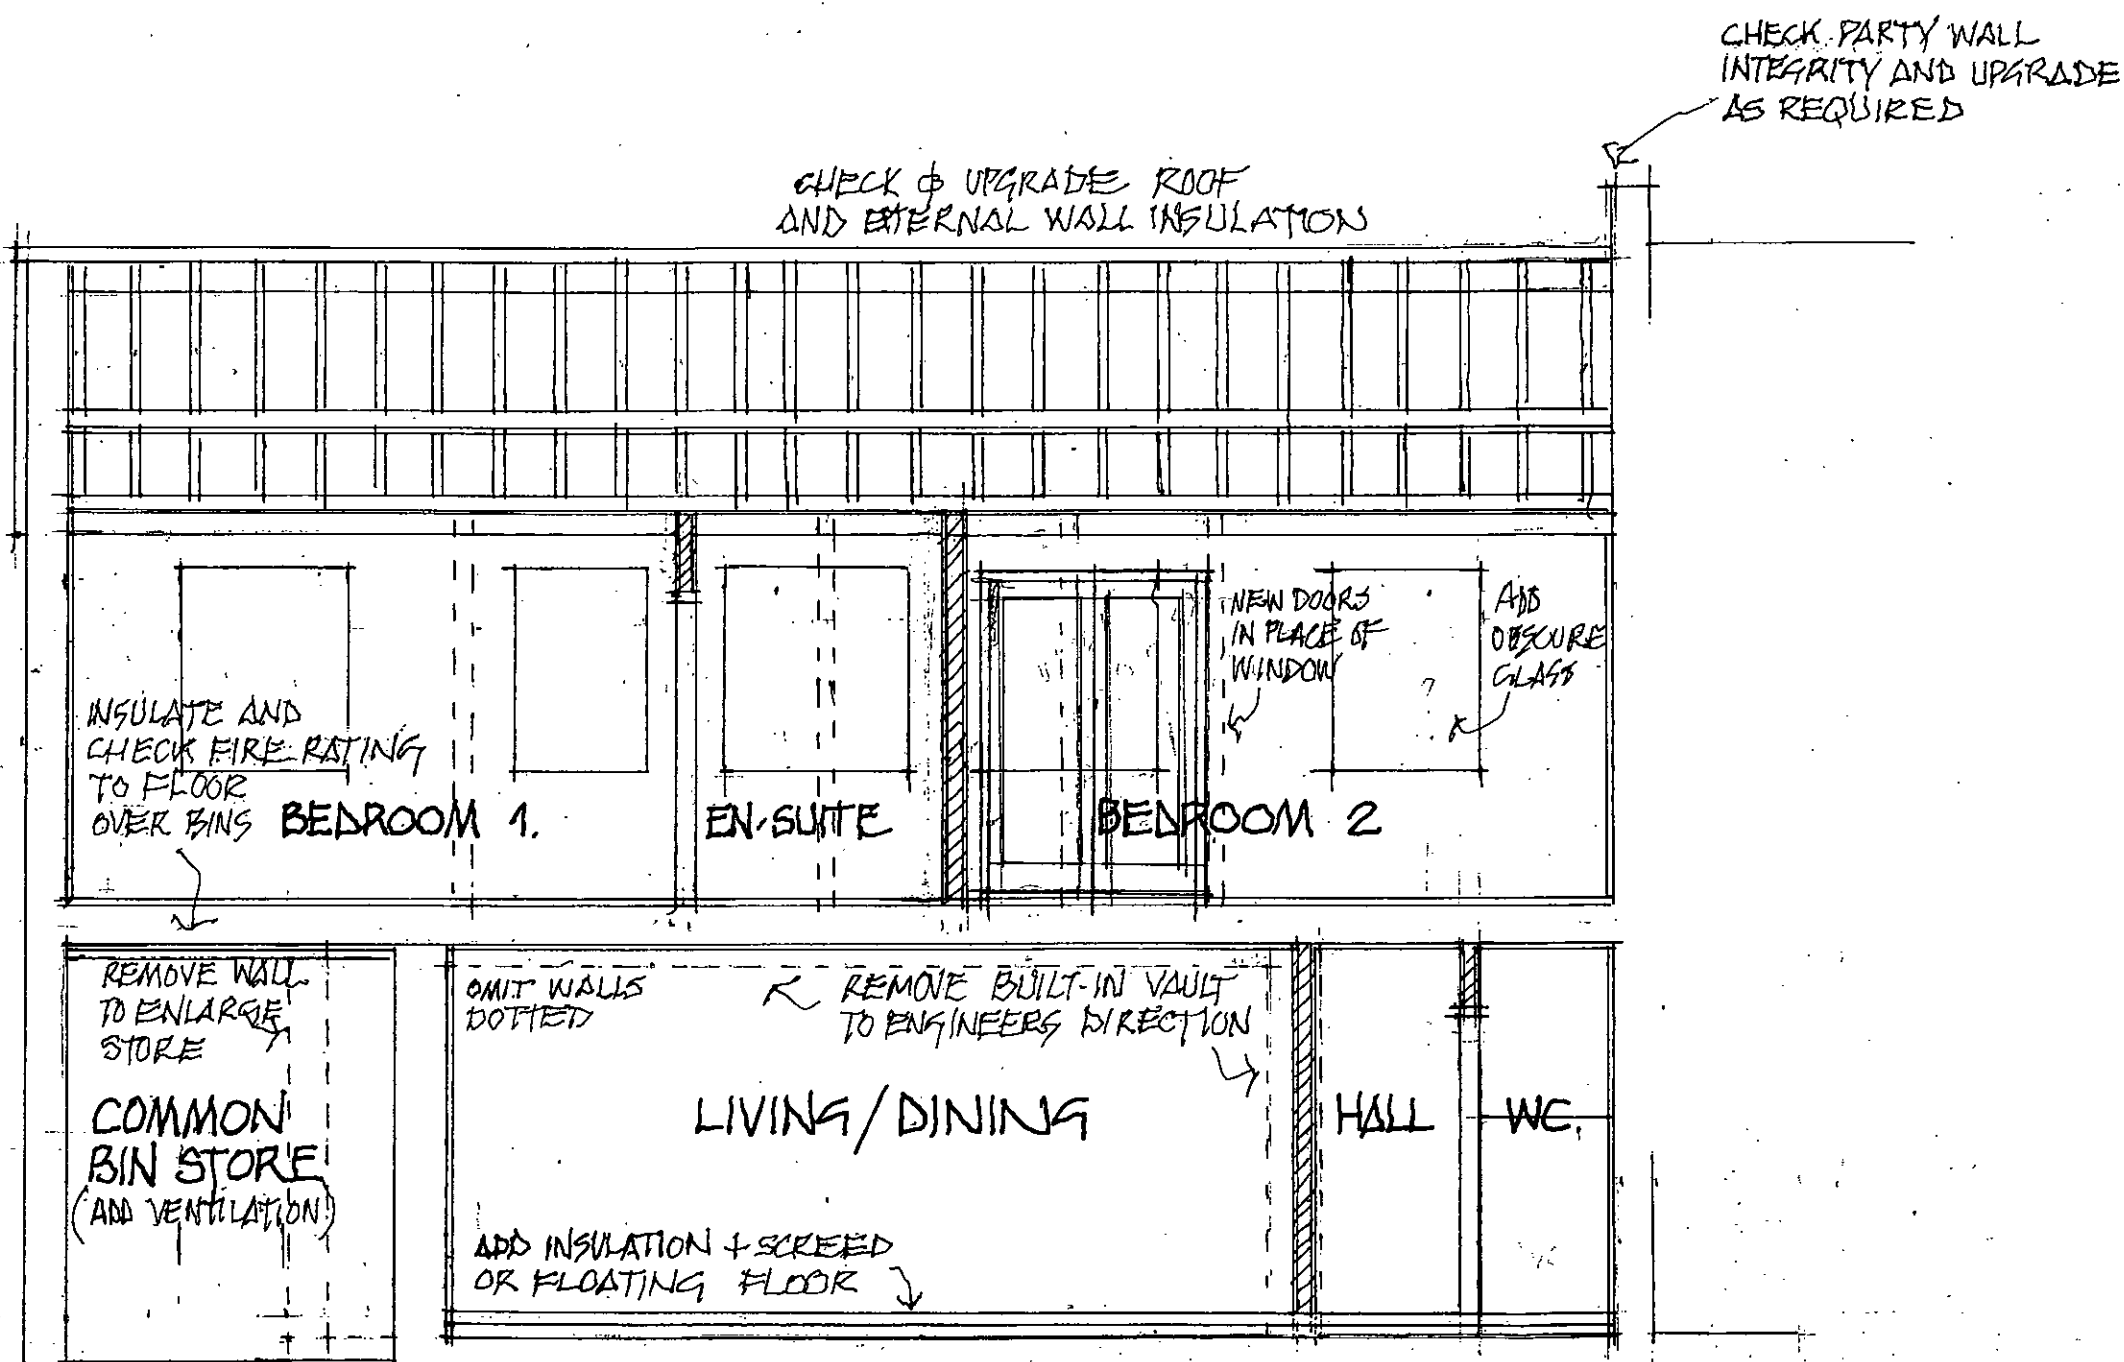

NEW 2 BEDROOM HOUSE

SECTION AS PROPOSED / CONVERSION TO 2 BED HOUSE

70 HIGH STREET, LITTLEHAMPTON

GRAHAM NICOLLS LTD. BUILDING DESIGN + TECHNOLOGY

TEL / 07990 522709

SCALE / 1:50 @ A3

DATE / 11.06.2018

DWG. NO / 080418/BR.02