
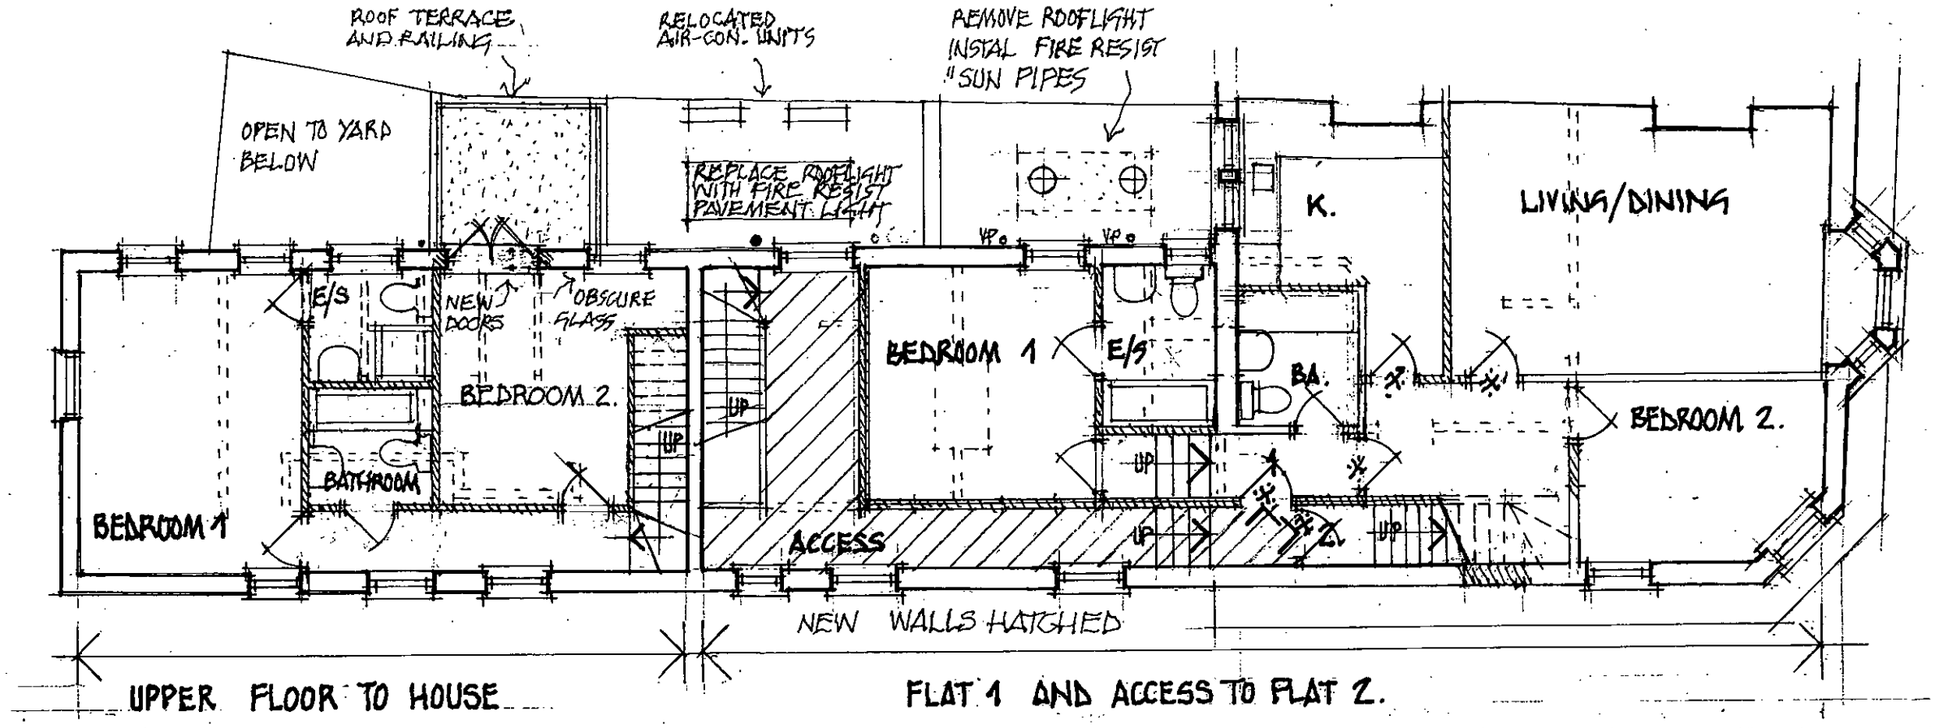


NOTE: NO WALLS TO BE REMOVED UNLESS TO STRUCTURAL ENGINEERS DETAILS

FIRST FLOOR PLAN

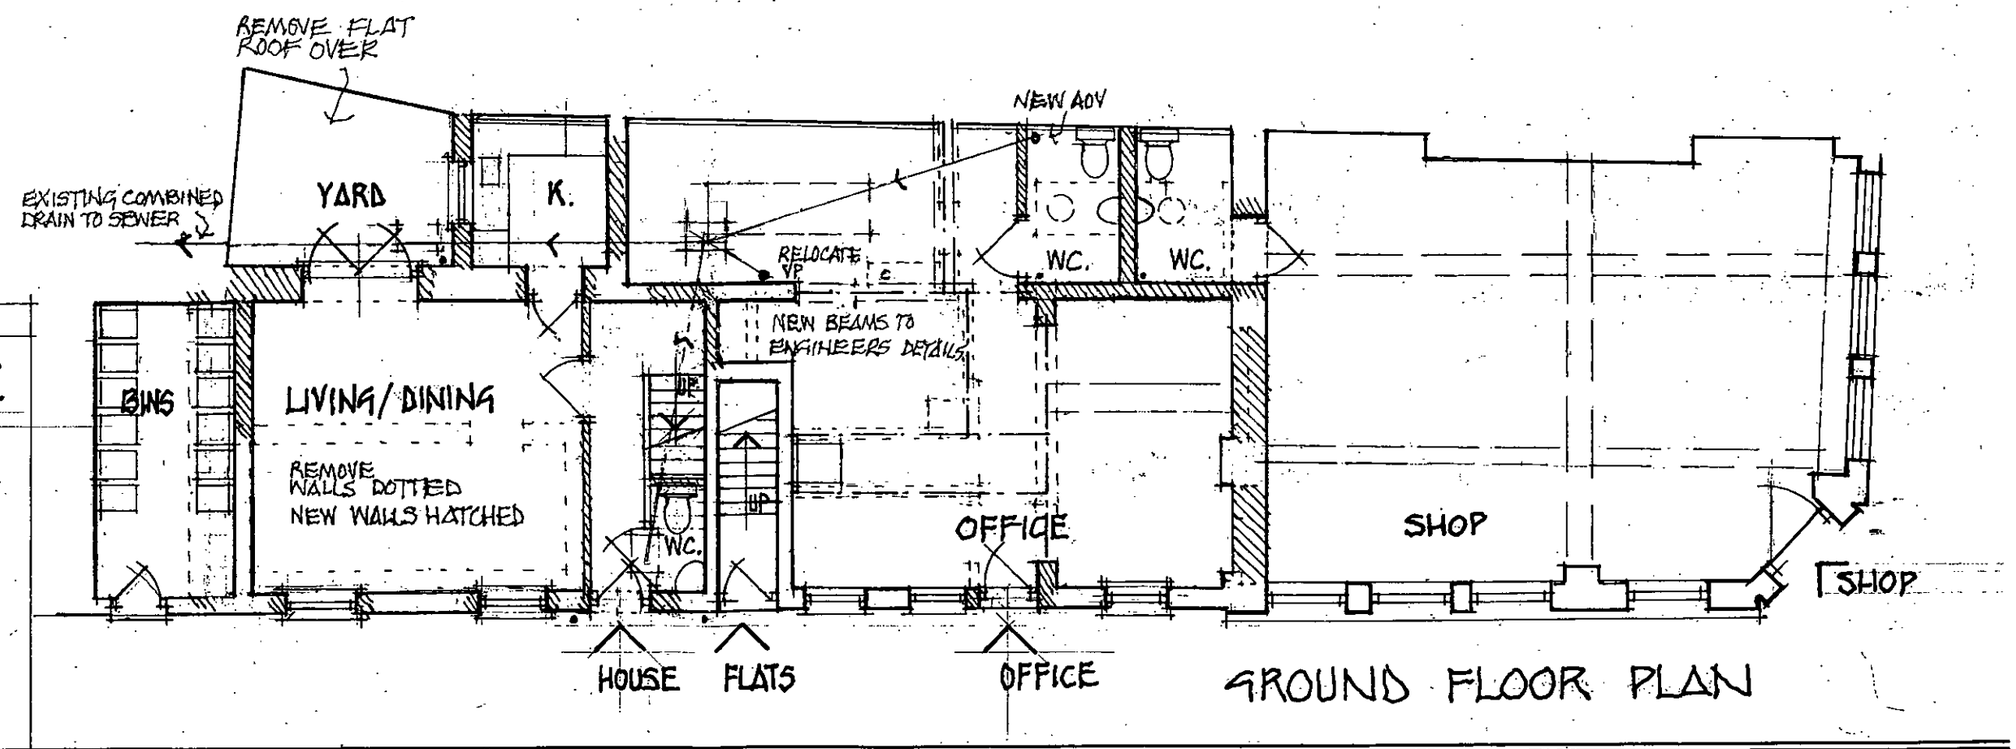

GROUND FLOOR PLAN

REV.	DATE	REASON
A.	11.06.18	READY FOR PLANNING APPN.
B.	24.06.18	ALTERED " " " .
C.	09.07.18	DRAIN ADDED

GROUND + FIRST FLOOR _ PROPOSED

70 HIGH STREET . LITTLEHAMPTON

GRAHAM NICOLLS LTD . BUILDING DESIGN + TECHNOLOGY

M: 07990 522709

SCALE / 1:100 @ A3

DATE / 21.05.2018

DWG.Nº / 080418/TP01"C"

ARUN DISTRICT COUNCIL LU/220/18/PL