


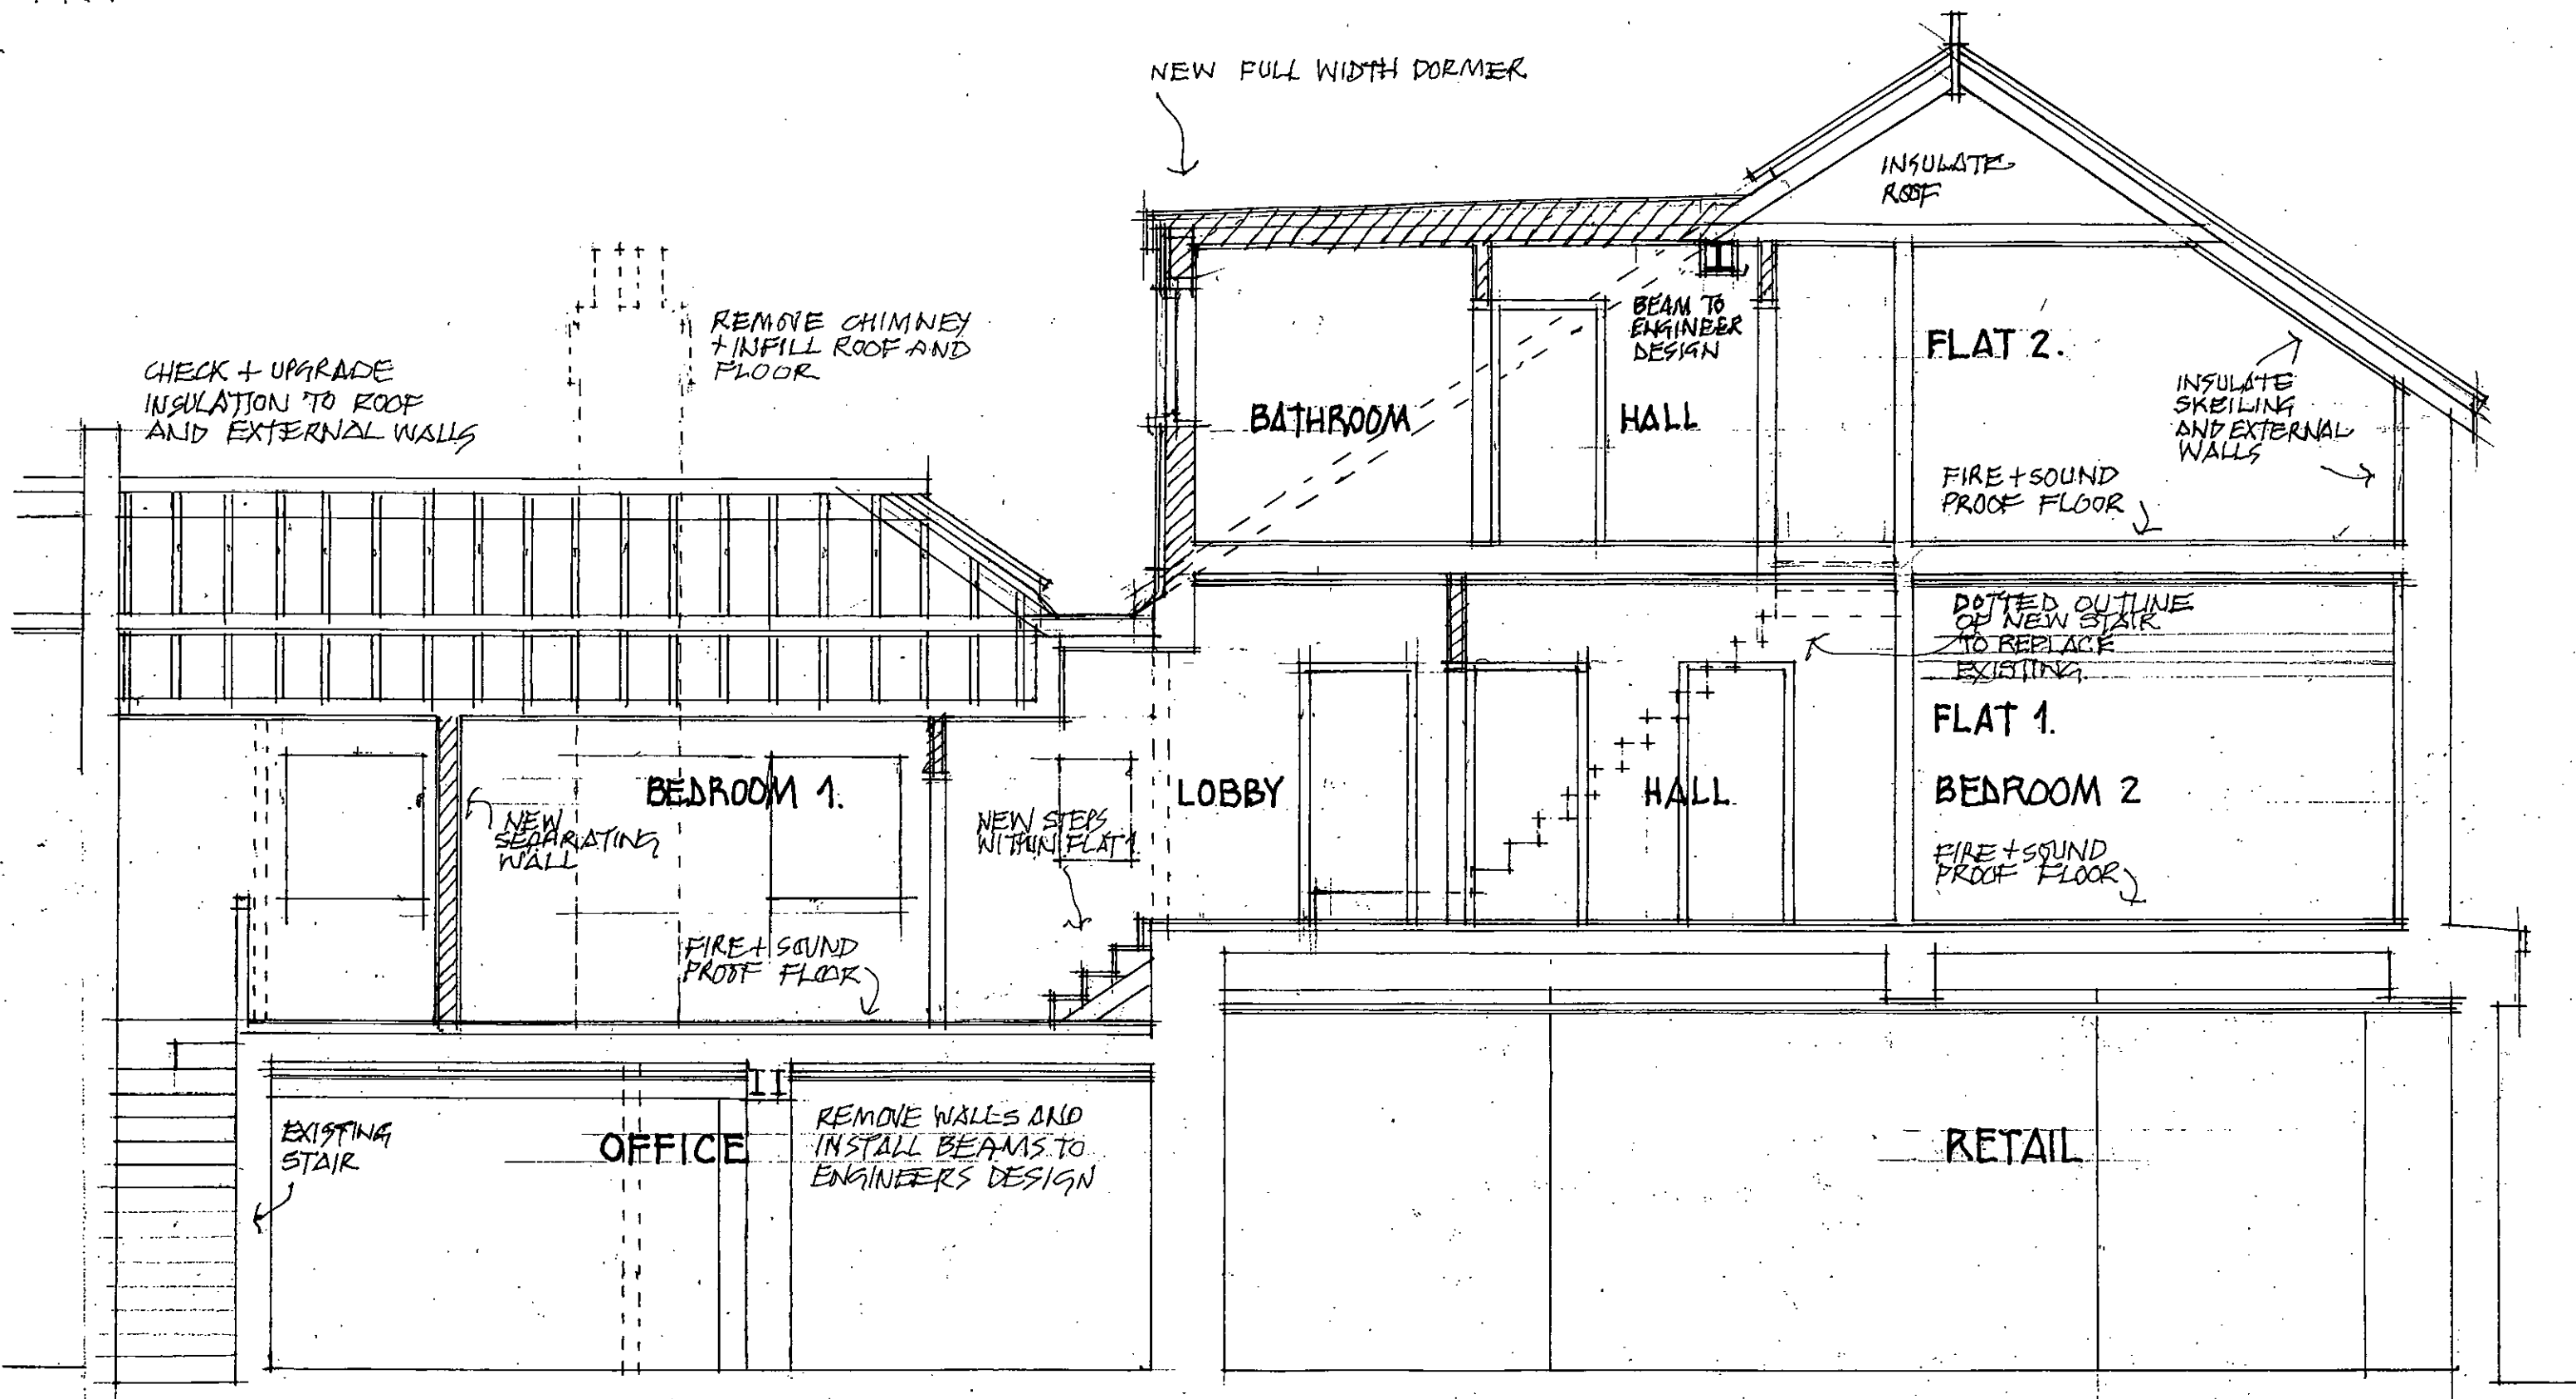

SECTION AS PROPOSED / SHOP, OFFICE + FLATS 1 AND 2

70 HIGH STREET, LITTLEHAMPTON

GRAHAM NICOLLS LTD. BUILDING DESIGN + TECHNOLOGY

TEL / 07990 522709

SCALE / 1:50 @ A3

DATE / 12.06.2018

DWG. No. / 080418/BR.01