
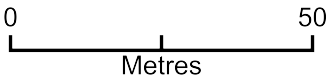


Yeomans Littlehampton Location Plan

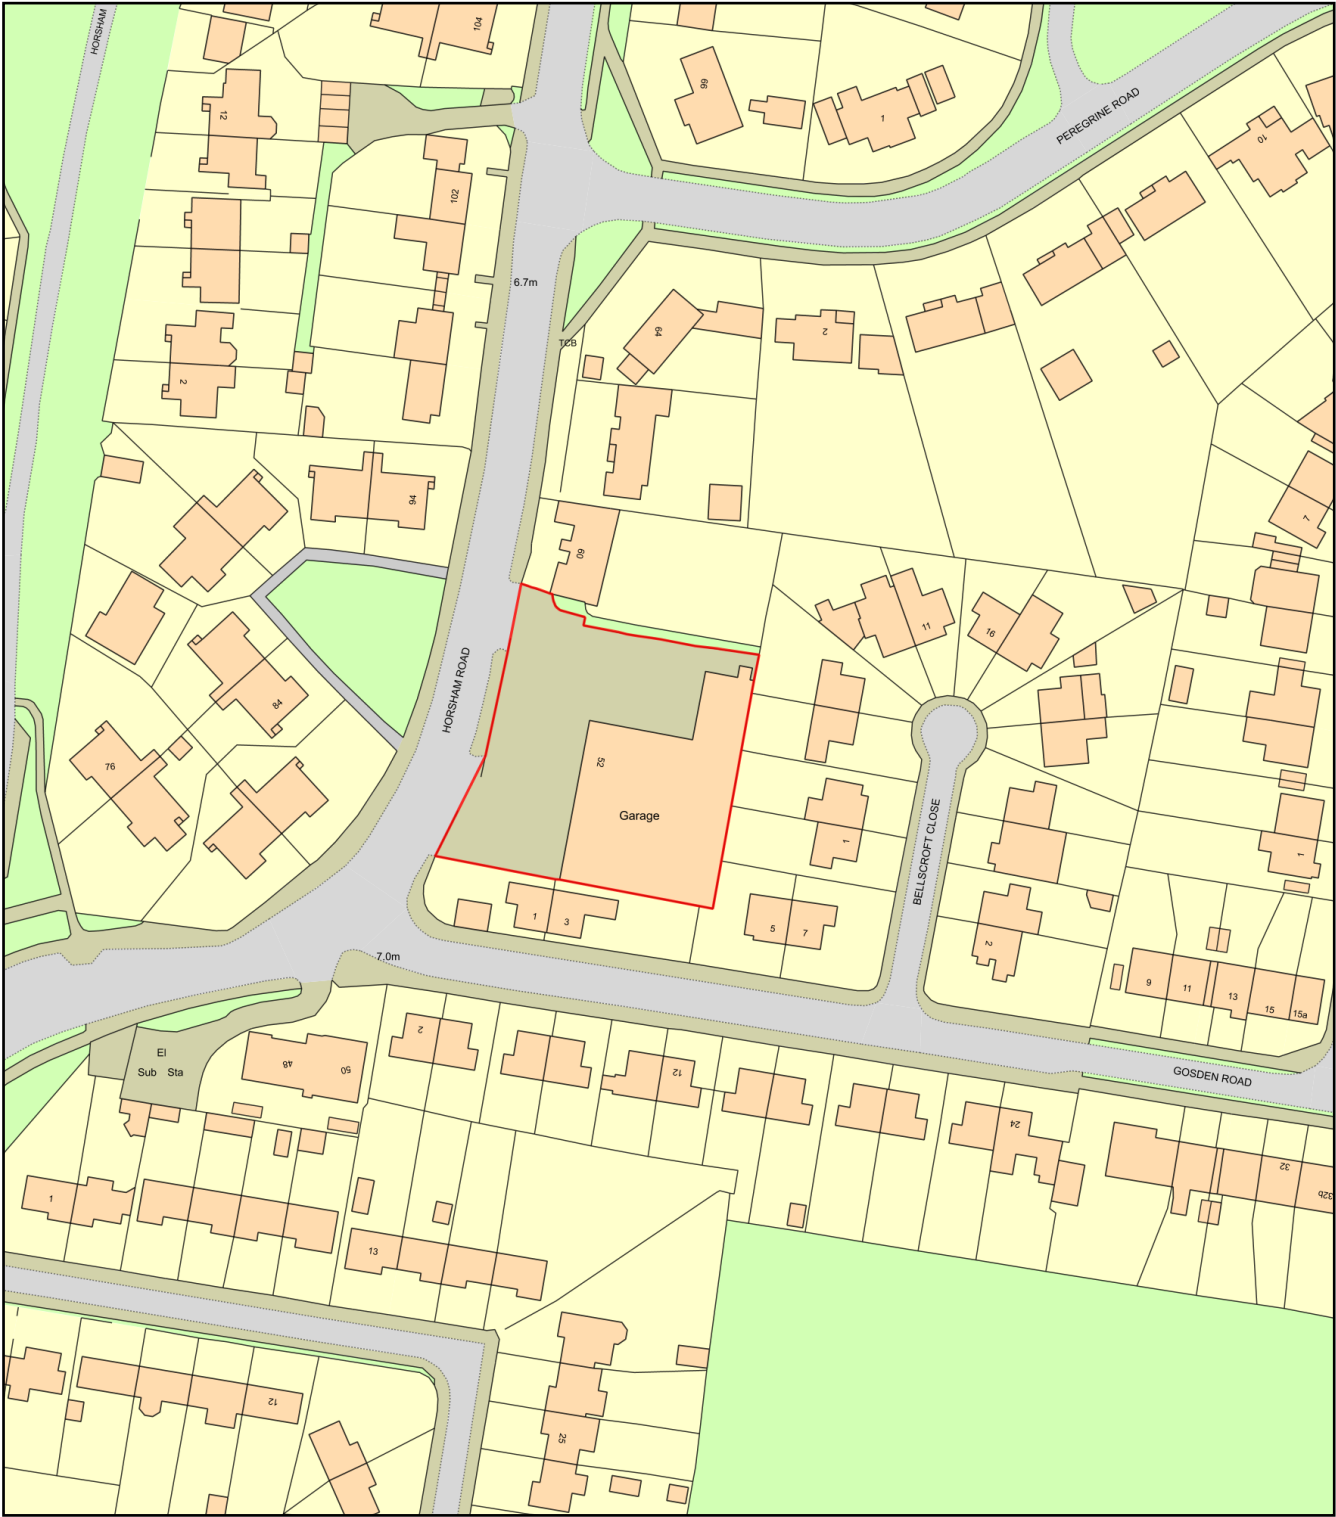

Plan Produced for: Charlie Price
Date Produced: 20 Oct 2025
Plan Reference Number: TQRQM25293083128515
Scale: 1:1250 @ A4