
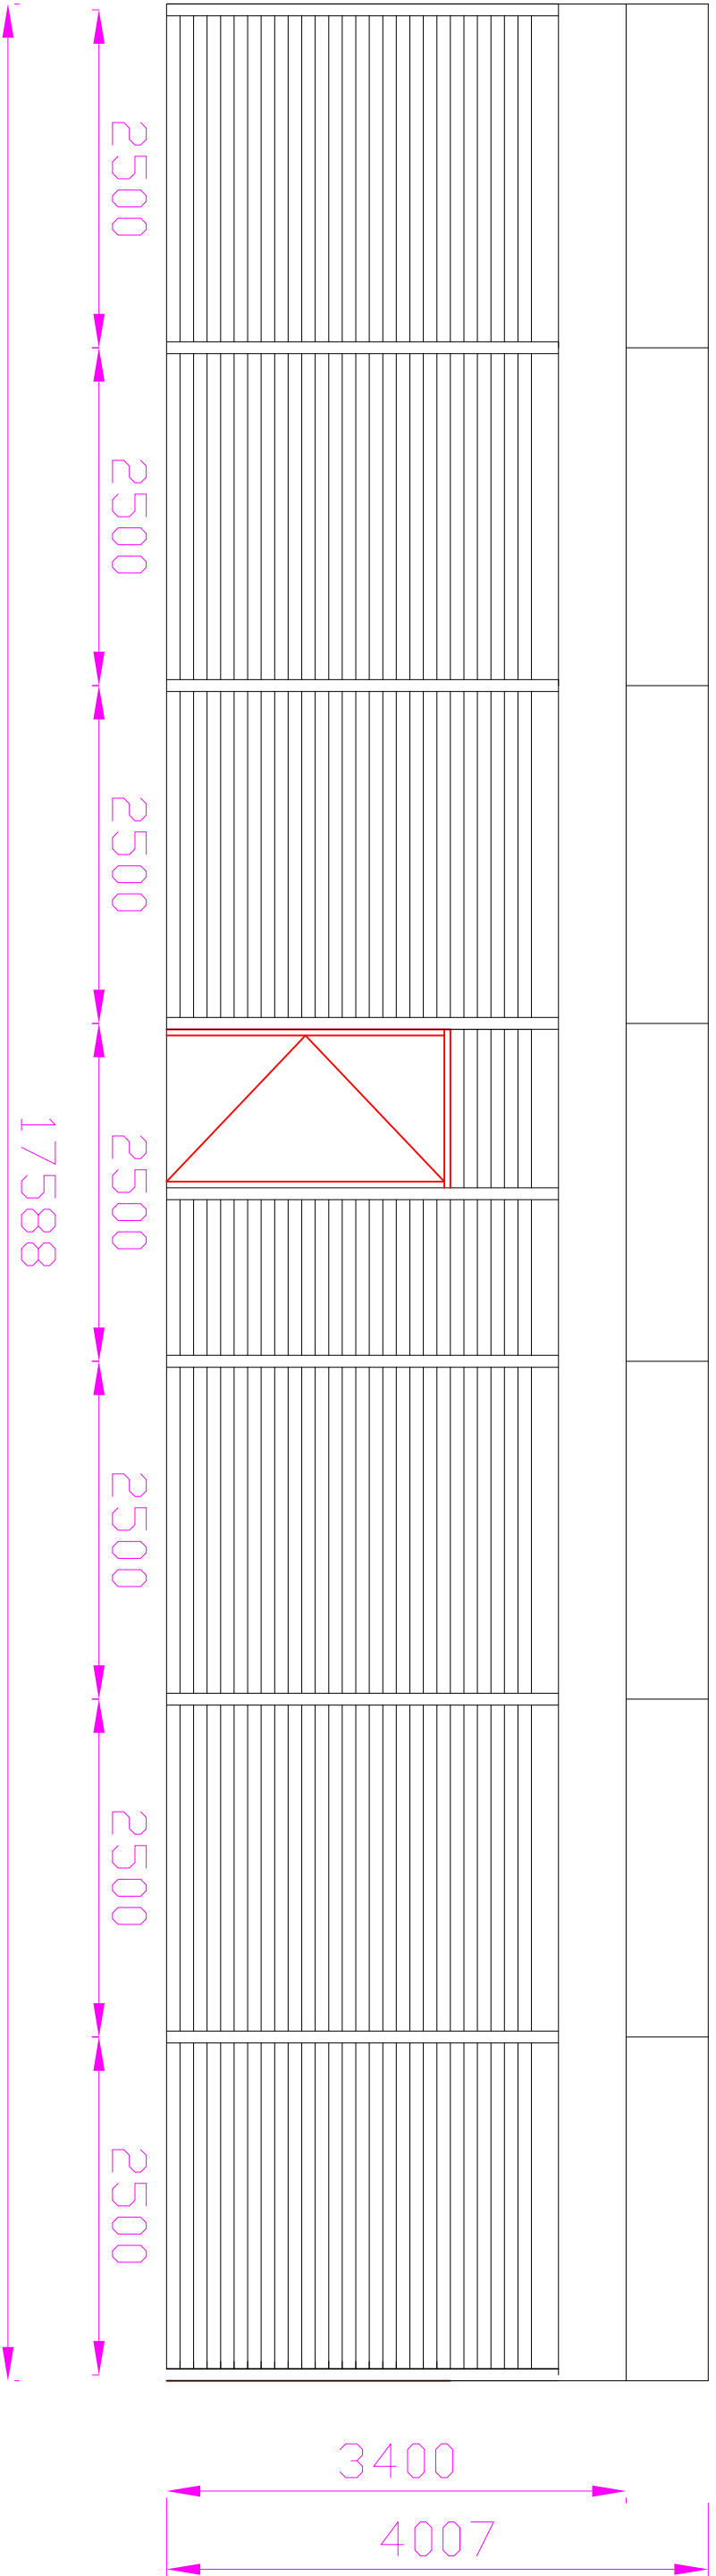
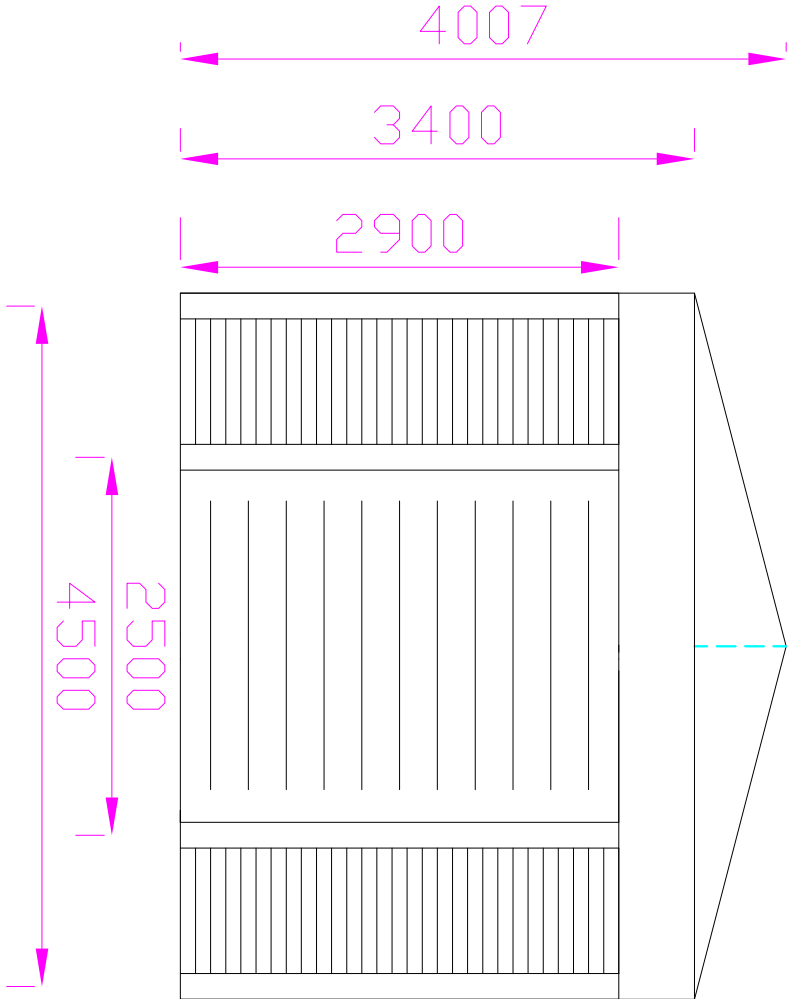
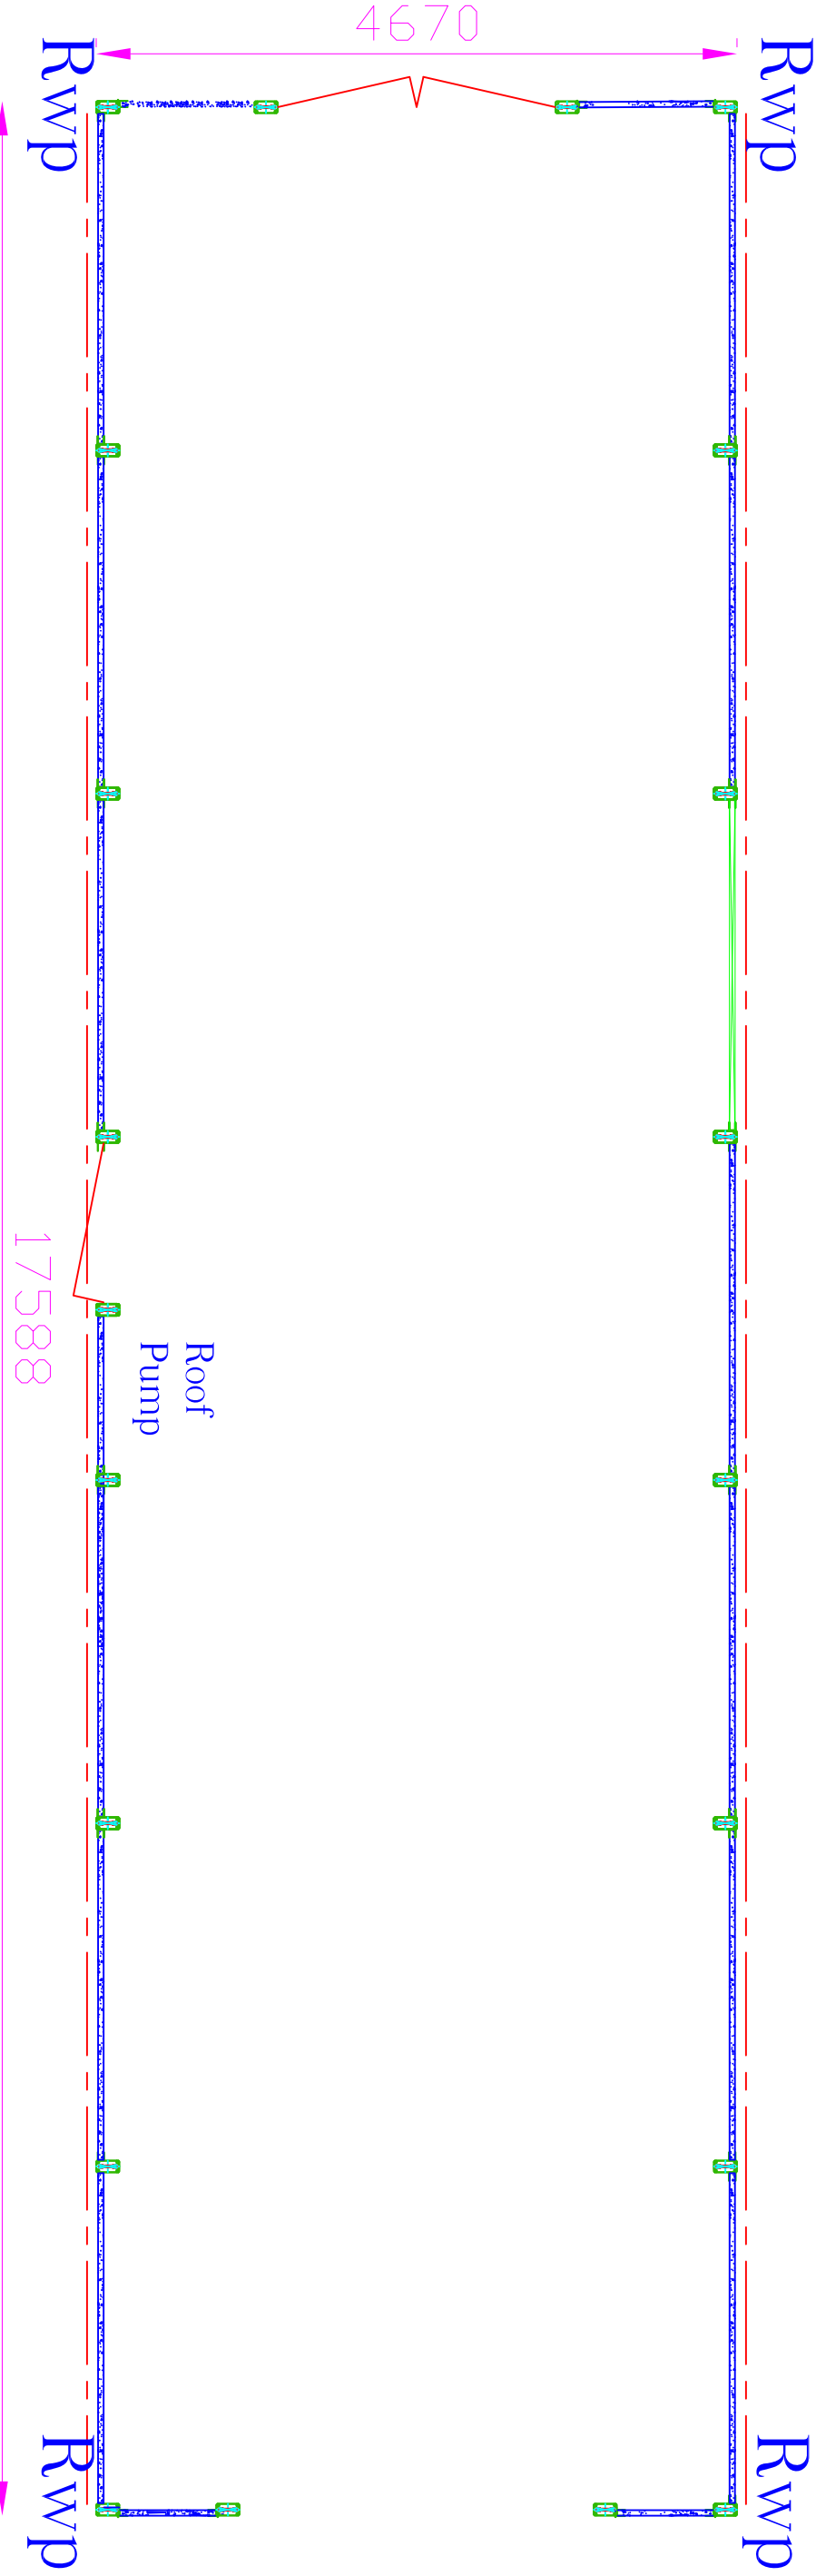
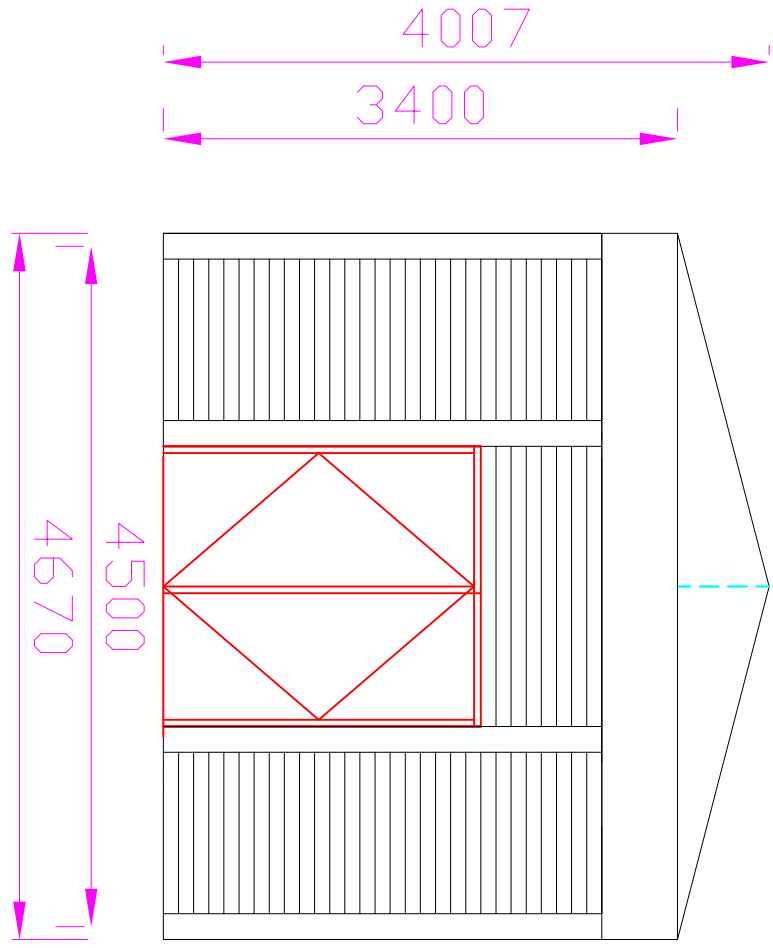


BUILDING DETAILS

- 4.5 X 17.5 X 3.4mtr Aluminium Frame structure
- 1no 2.5mt wide roller door
- 1no 2.5mtr bay upvc window
- 1no set of double pa doors
- 1no fire pa door
- 4no led light on ridge line

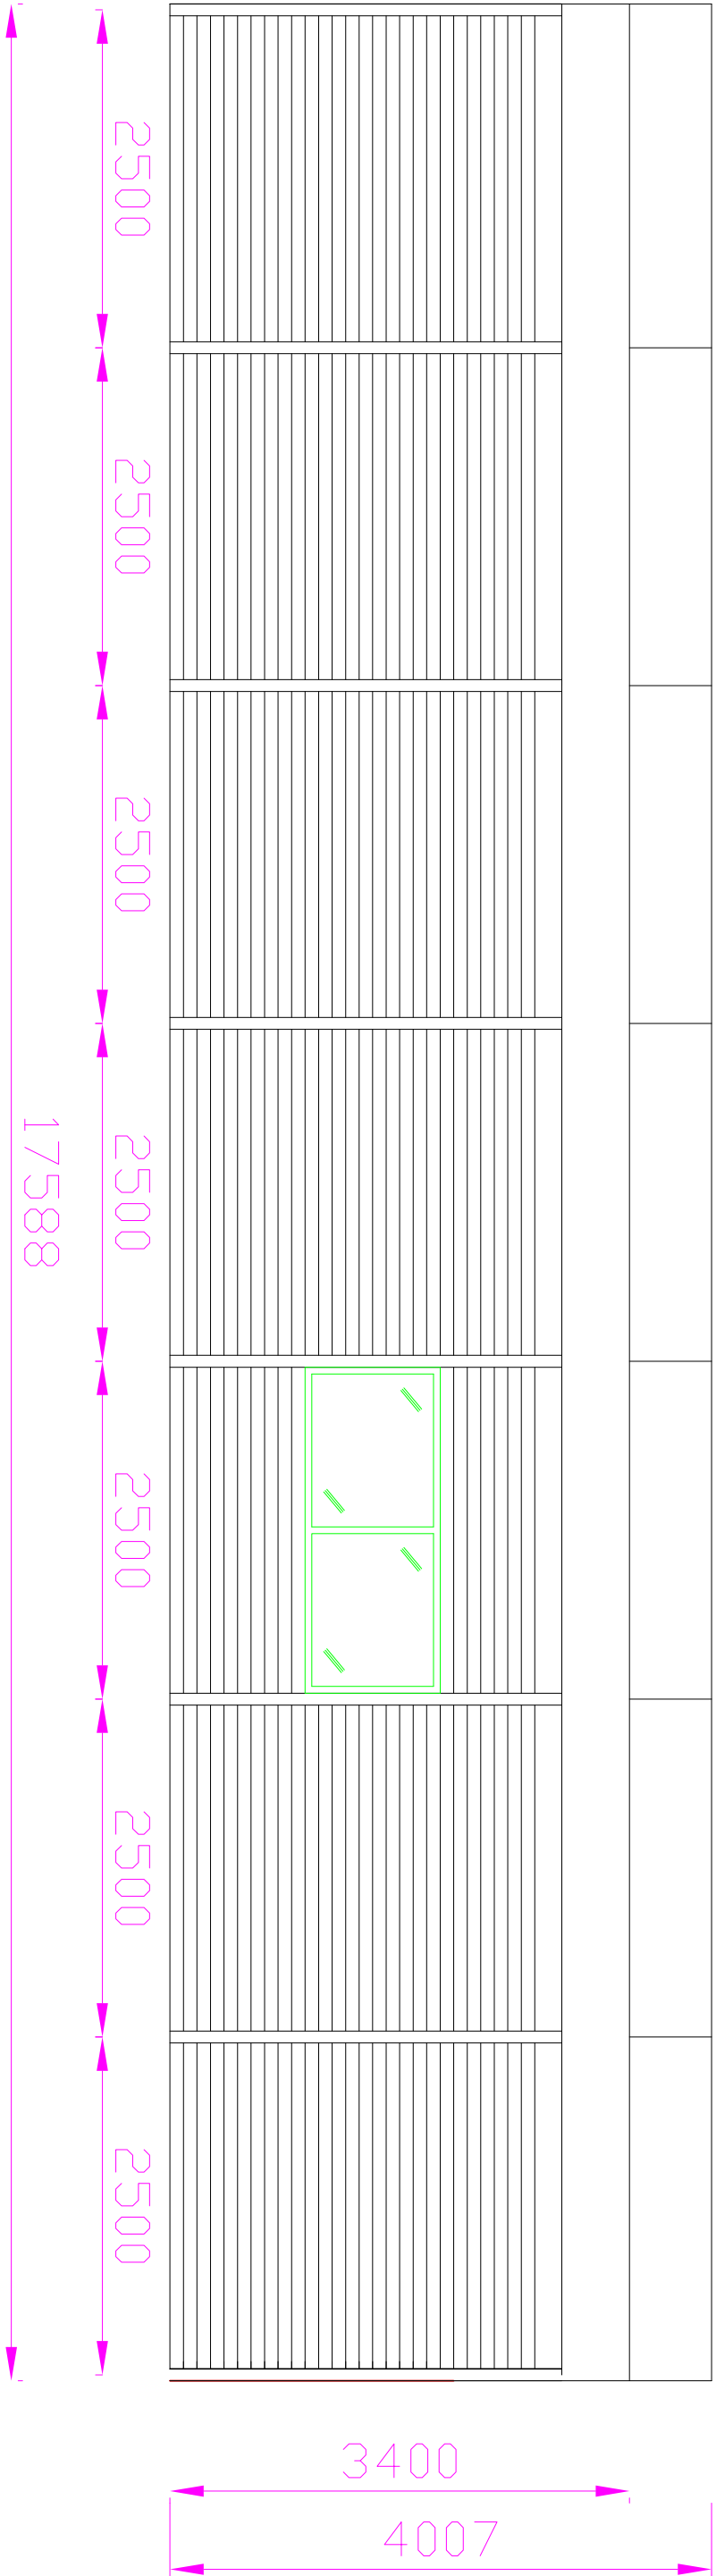

Overall building Dimension 4670mm x 17588mm suitable base to be supplied by others

REVISION		
 SMART-SPACE Instant Buildings MANOR HOUSE FARM DORDON HALL LANE GRENEND WARWICKSHIRE TEL: 01827 330000		
CLIENT		Opac
CONTRACT		Body Shop
ITEM		Temporary unit
DATE	16/05/2019	SCALE 1 to 50 @ A
DRC.No.		SS33385