


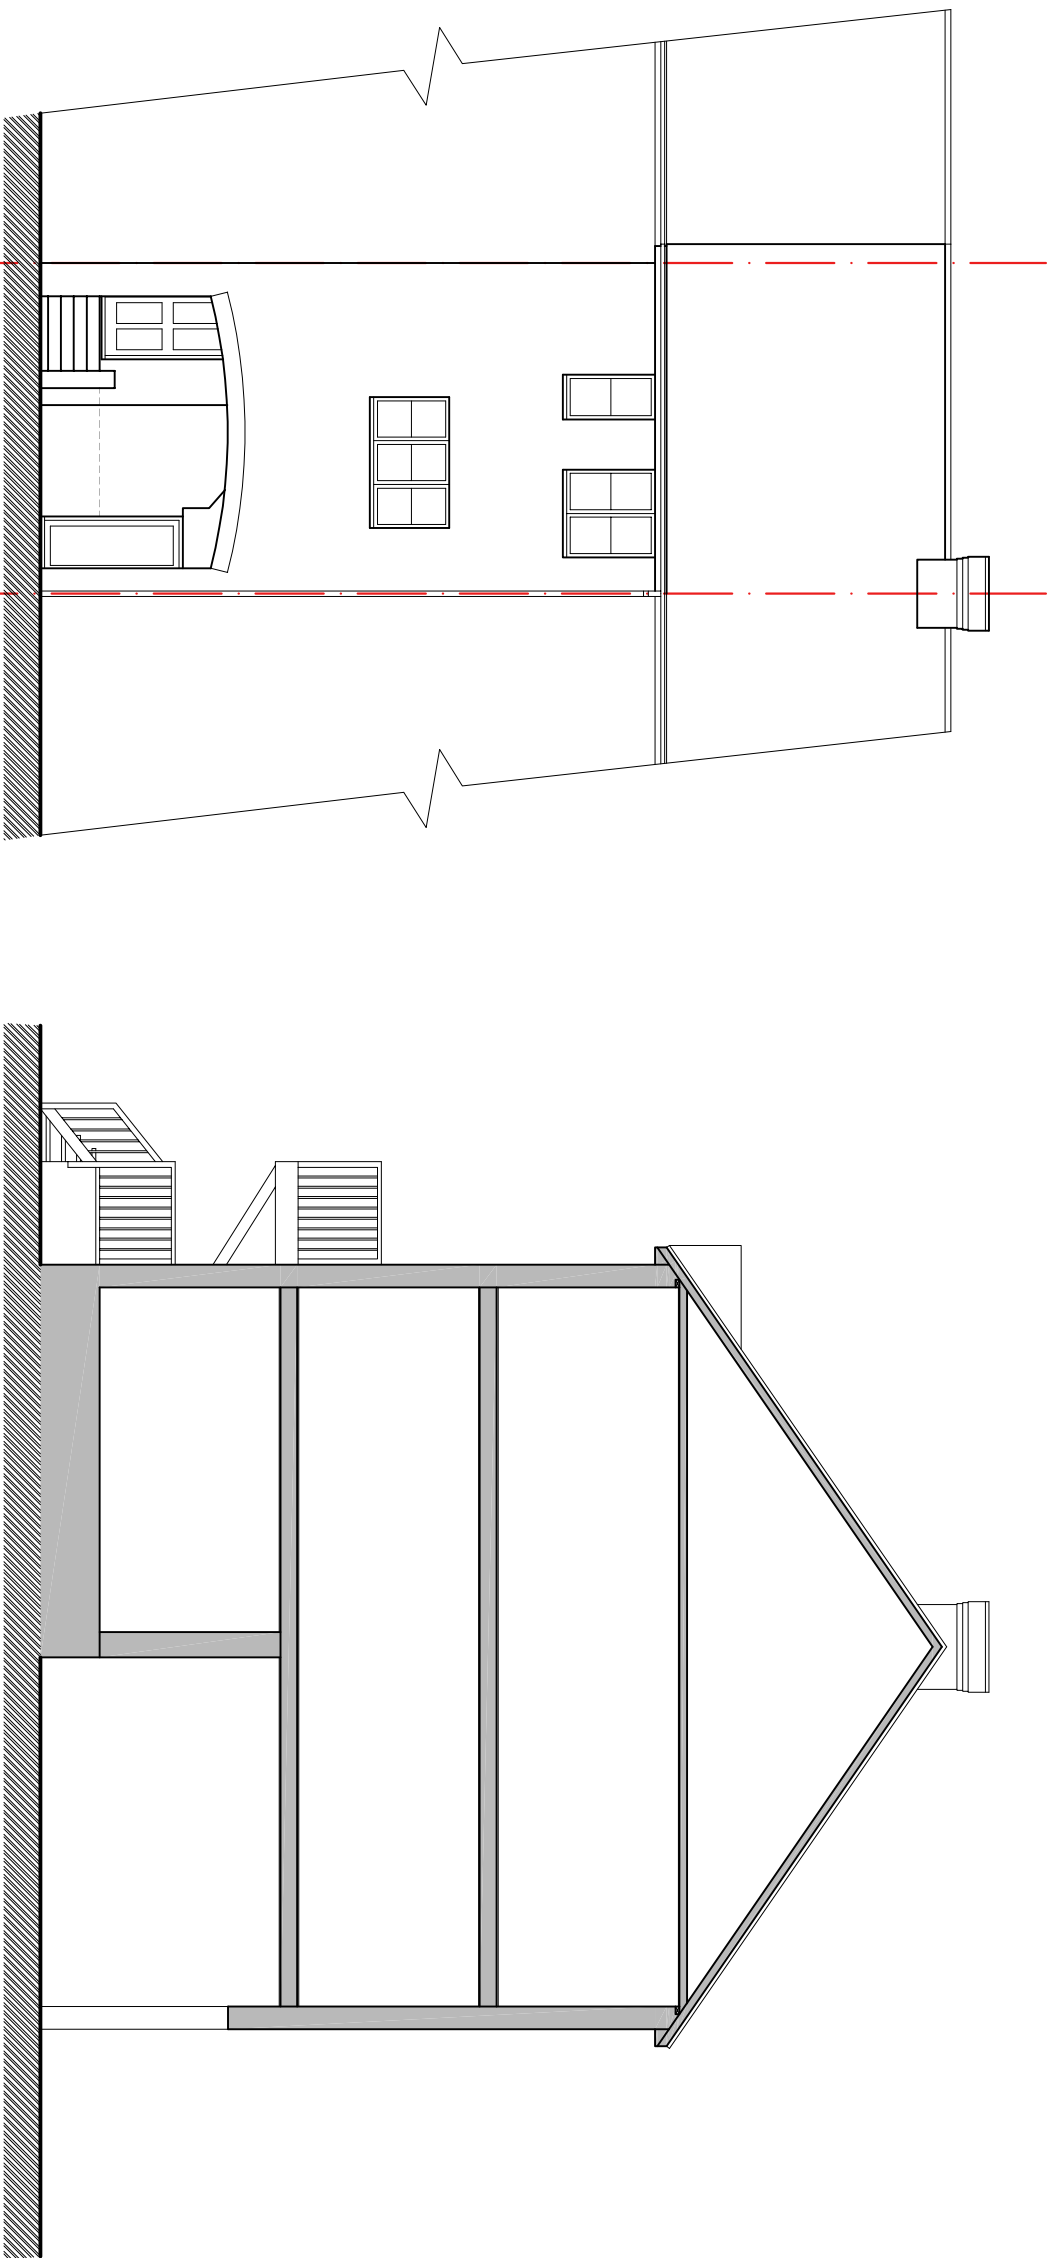

SIDE ELEVATION / SECTION

This drawing may only be used for the client and location specified in the title block. It may not be copied or disclosed to any other third party without prior written consent from WPDC. Prior to any works commencing on site, WPDC is to be contacted regarding the current status, revision or regulatory approval of this drawing.

3. No works to commence without either full plans building control approval or a building notice served with the local authority.
4. The dimensions indicated are approximate and subject to site checks by the contractor prior to commencement.
5. WPCD accept no responsibility for any unknown factors which could place the works from construction or add additional costs, ie location of public sewers and underground services, abnormal foundation designs, due to trees, ground conditions or any underground structure or obstruction, condition of the existing building.

CLIENT
MR & MRS BALLARD

PROJECT
**PROPOSED ROOF CONVERSION TO HABITABLE SPACE &
4.00. ROOF LIGHTS AT 14 MARINERS QUAY, LITTLE HAMPTON,
WEST SUSSEX, BN17 5DA.**

B	PLANNING APPLICATION (HOUSEHOLDER)	18.07.21
A	CLIENT PRELIM. ISSUE	12.07.21
REV	DESCRIPTION	DATE
DRAWING		

EXISTING FRONT & SIDE ELEVATIONS

SCALE @ A3	DATE	DWG No	REVISION
1:100	JULY 2021	WPD6721/A/11	B