


ARUN DISTRICT COUNCIL		
No. LU	222	06
RECEIVED		
7-7-06		

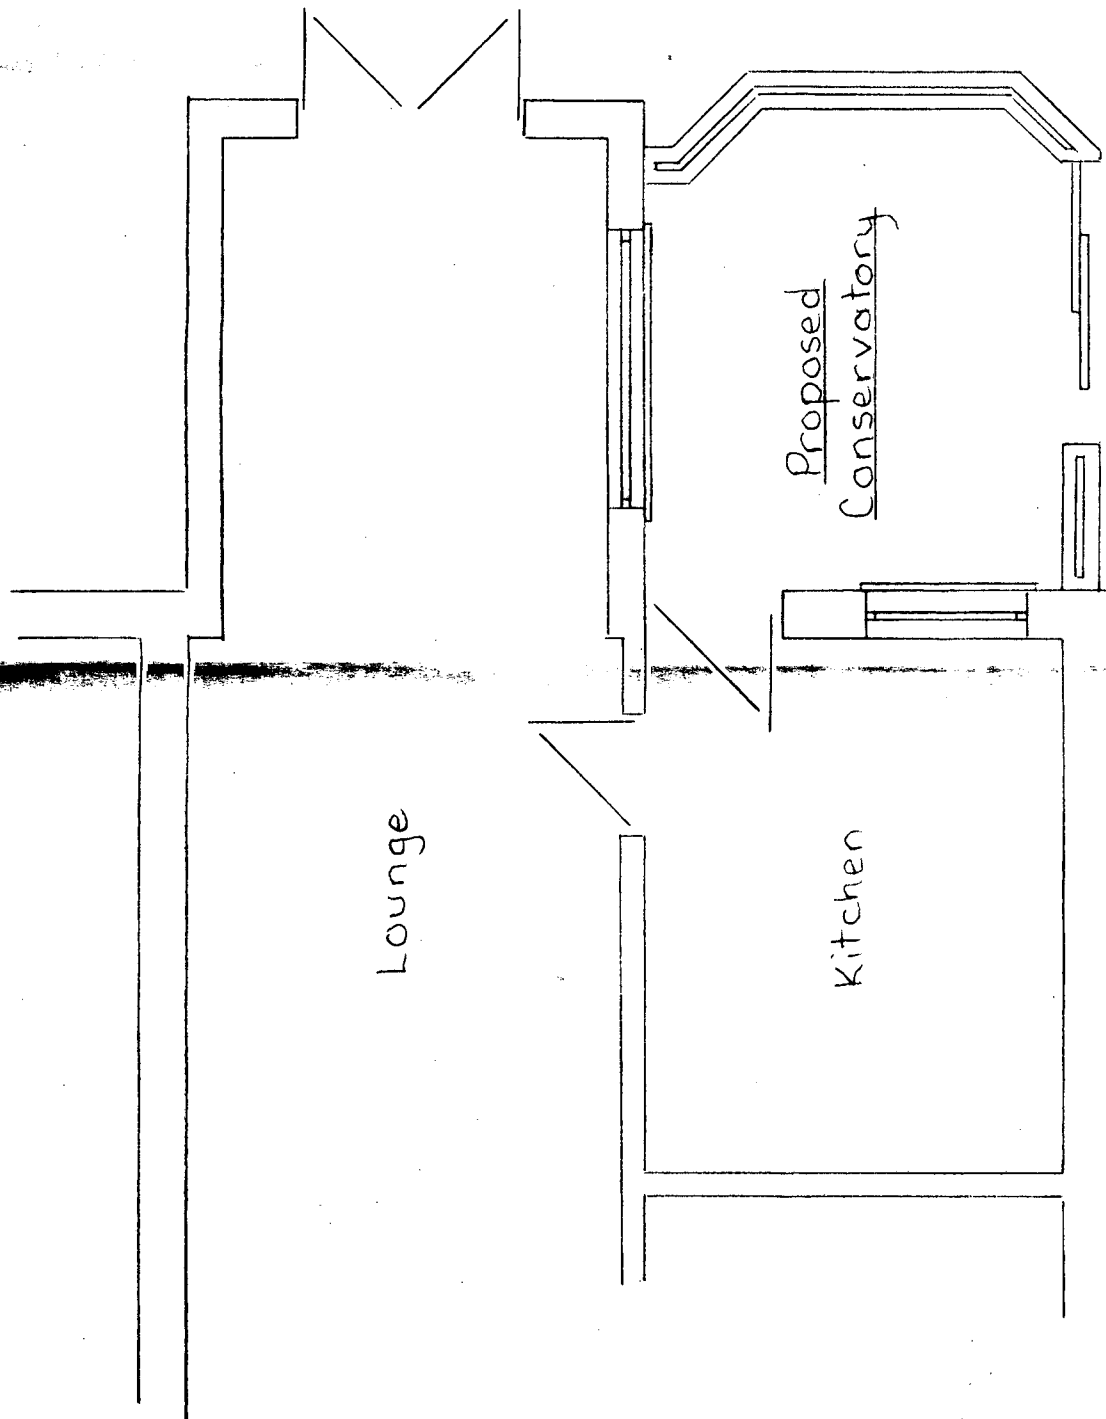

Ground Floor Plan
(Part)

Plan No.A.S./2

Scale 1/50