


ARUN DISTRICT COUNCIL			
No.	LU	222	06
RECEIVED			
7-7-06			

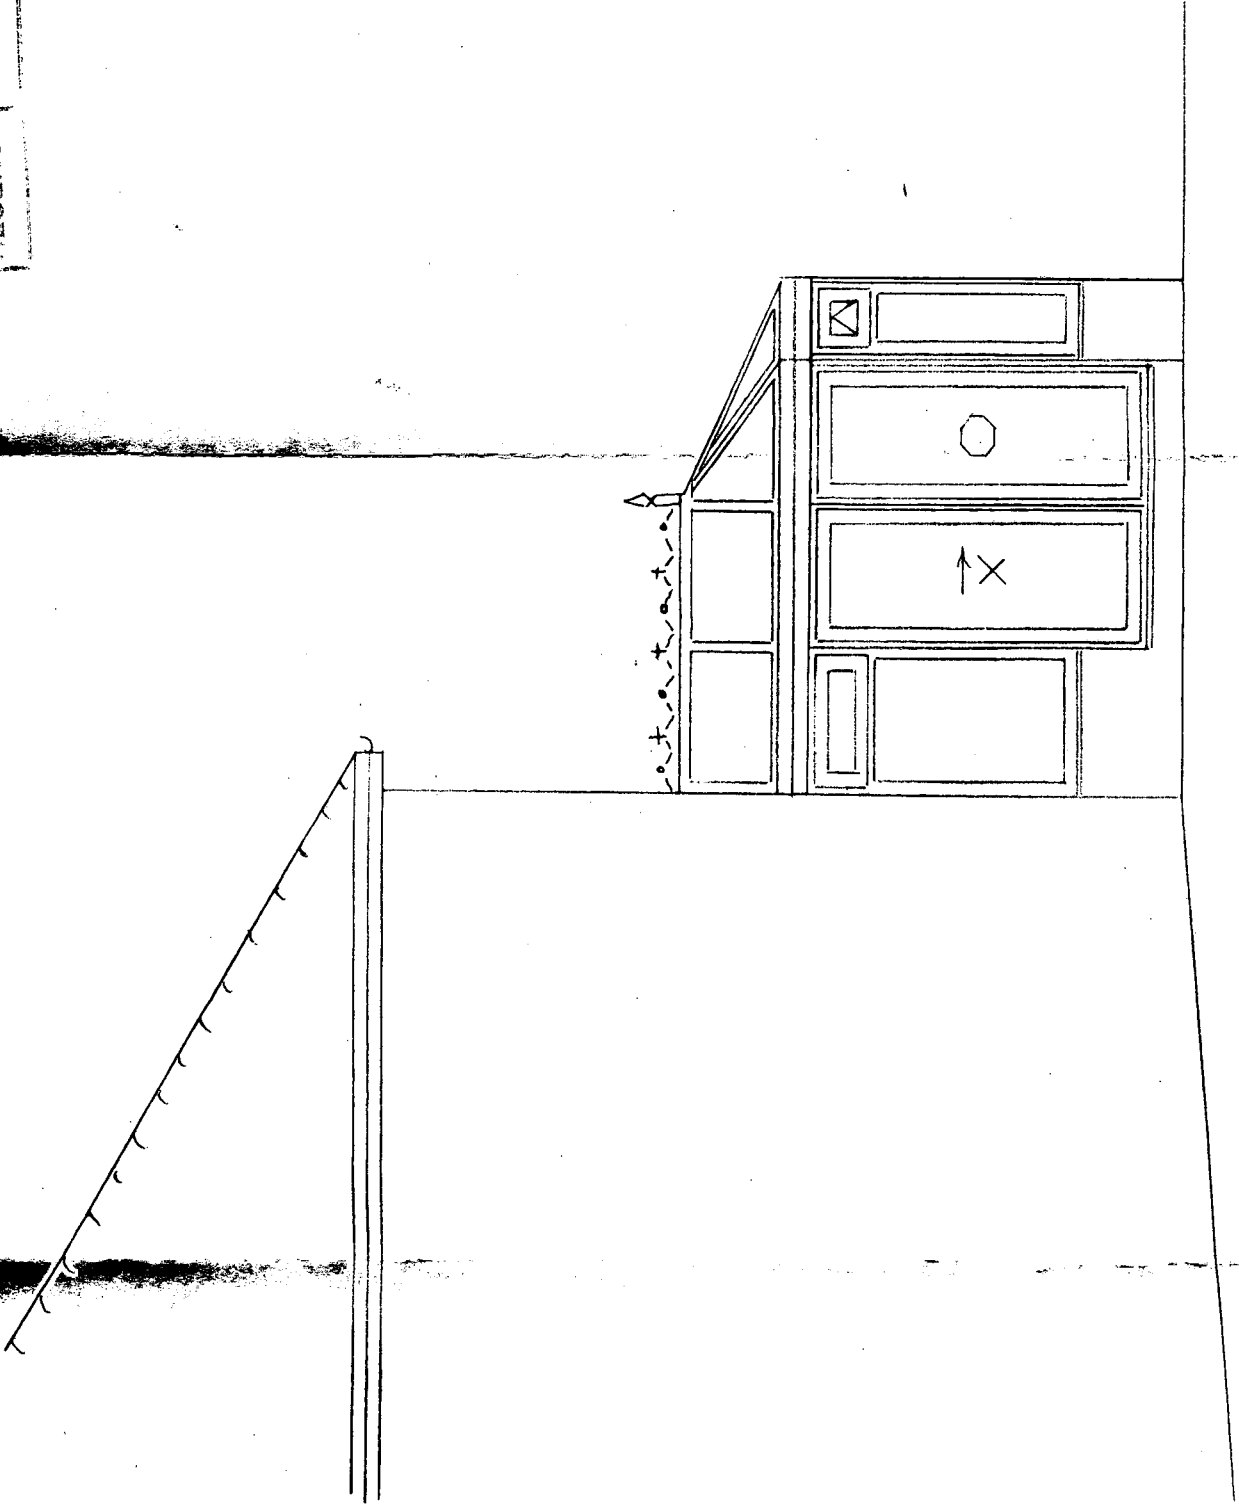

External Materials.
Dwarf Walls - Bricks to match those on existing dwelling
Glazing Bars - White P.V.C.U.
Roof - Toughened glass

South West Elevation

Plan No. AS/4

Scale 1/50