



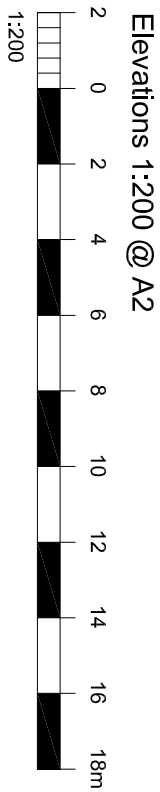

- Notes
1. This drawing is the copyright of MH Architects Ltd
 2. Do not scale the drawing except for local authority planning purposes
 3. All dimensions must be checked on site by the contractor prior to commencement of the works.

Rev.	Revision	By	Date	Check	Date
A	House size changes	NKS	25/04/14		

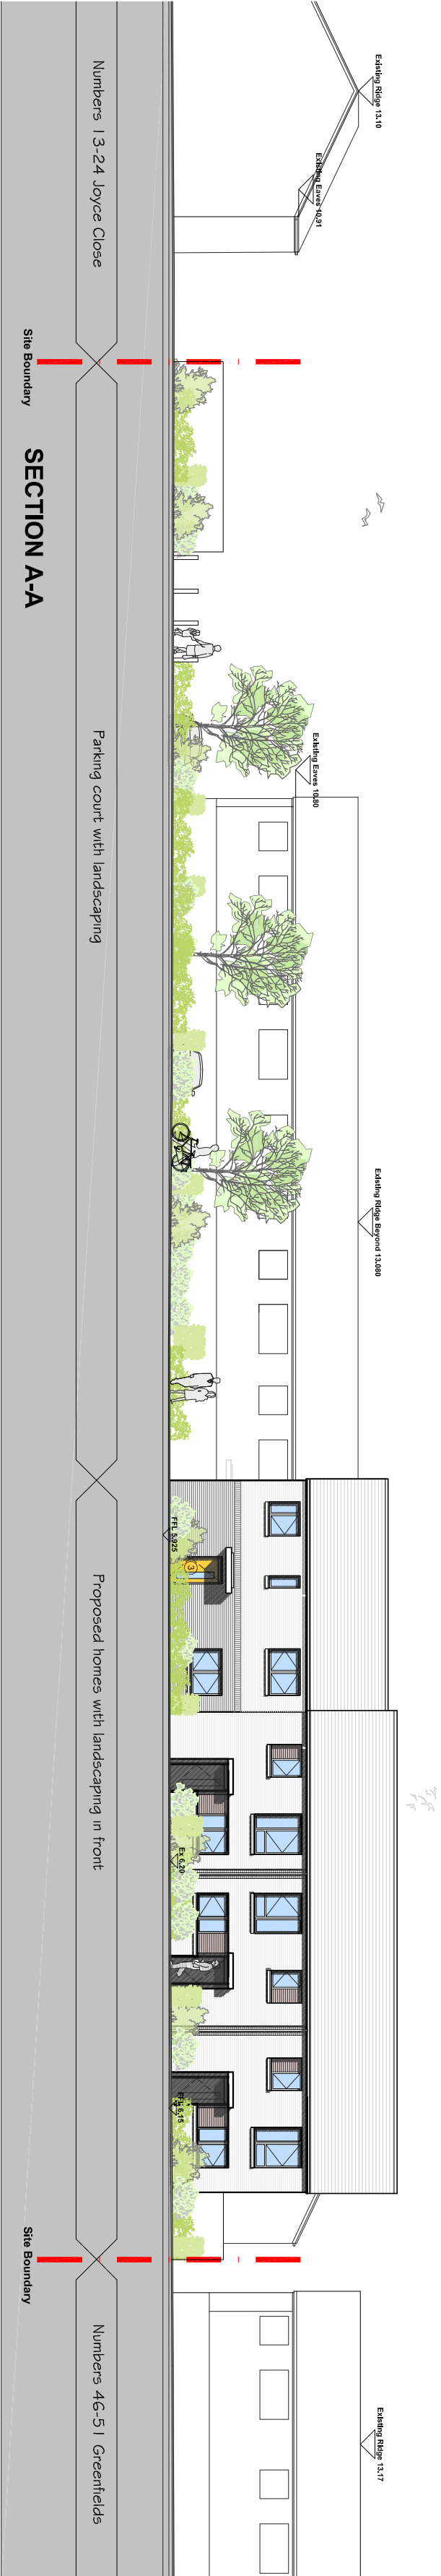

LAND TO THE NORTH OF 7-12 JOYCE CLOSE

WICK ESTATE LITTLEHAMPTON ARUN DISTRICT COUNCIL

Project & Drawing title
PROPOSED SITE SECTION

Drawn	Date	Checked	Date	Scale at A2
NKS	19/02/14	RJS	19/02/14	1:200
Job N°	13-076	Drawing N°	PL 11	Rev. A

Status
PLANNING

Ground Floor | Residential Building
Southern Gate | Littlehampton
West Sussex | PO19 8EZ
t: 01243 774748
e: admin@mharchitects.co.uk
www.mharchitects.co.uk
Limited Company
Registered in England No 0994539

mh
ARCHITECTS