



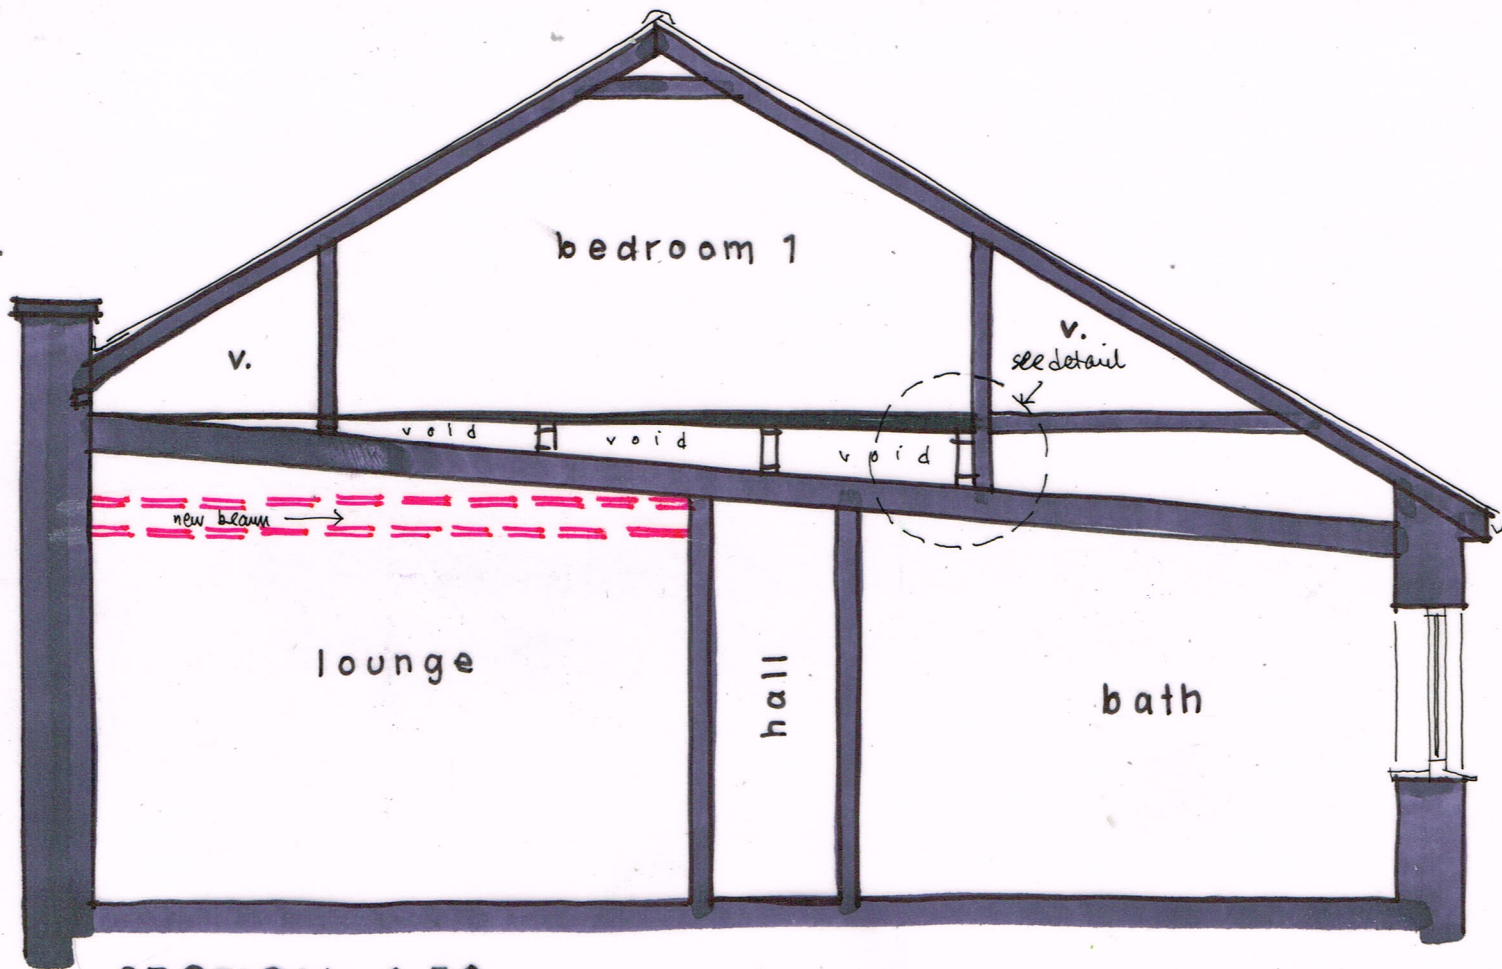

SECTION 1:50

0 metres 5m

DETAIL
(Existing)

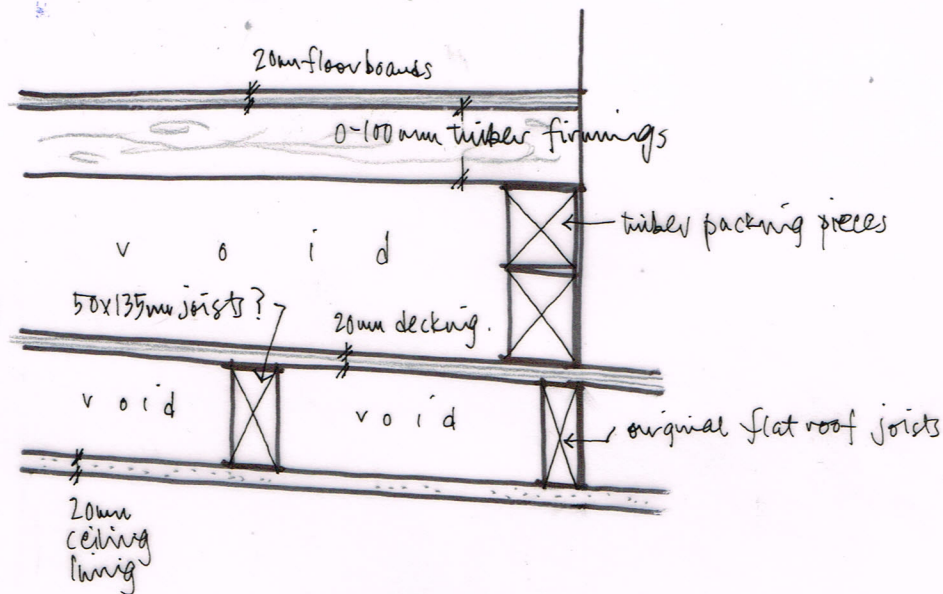

Wayne Gander MCIAT
Architectural Technologist
98 Durrington Lane
Worthing
West Sussex BN13 2RQ
Tel. 01903 694817

Revisions: new beam added 1/7/19

12 RIVER ROAD, LITTLEHAMPTON

Existing/proposals 08

May 2019