





- Notes
1. This drawing is the copyright of MH Architects Ltd

2. Do not scale the drawing except for local authority planning purposes

3. All dimensions must be checked on site by the contractor prior to commencement of the works.

Rev.	Revision	By	Date	Check	Date
A	House size changes	NKS	25/04/14		

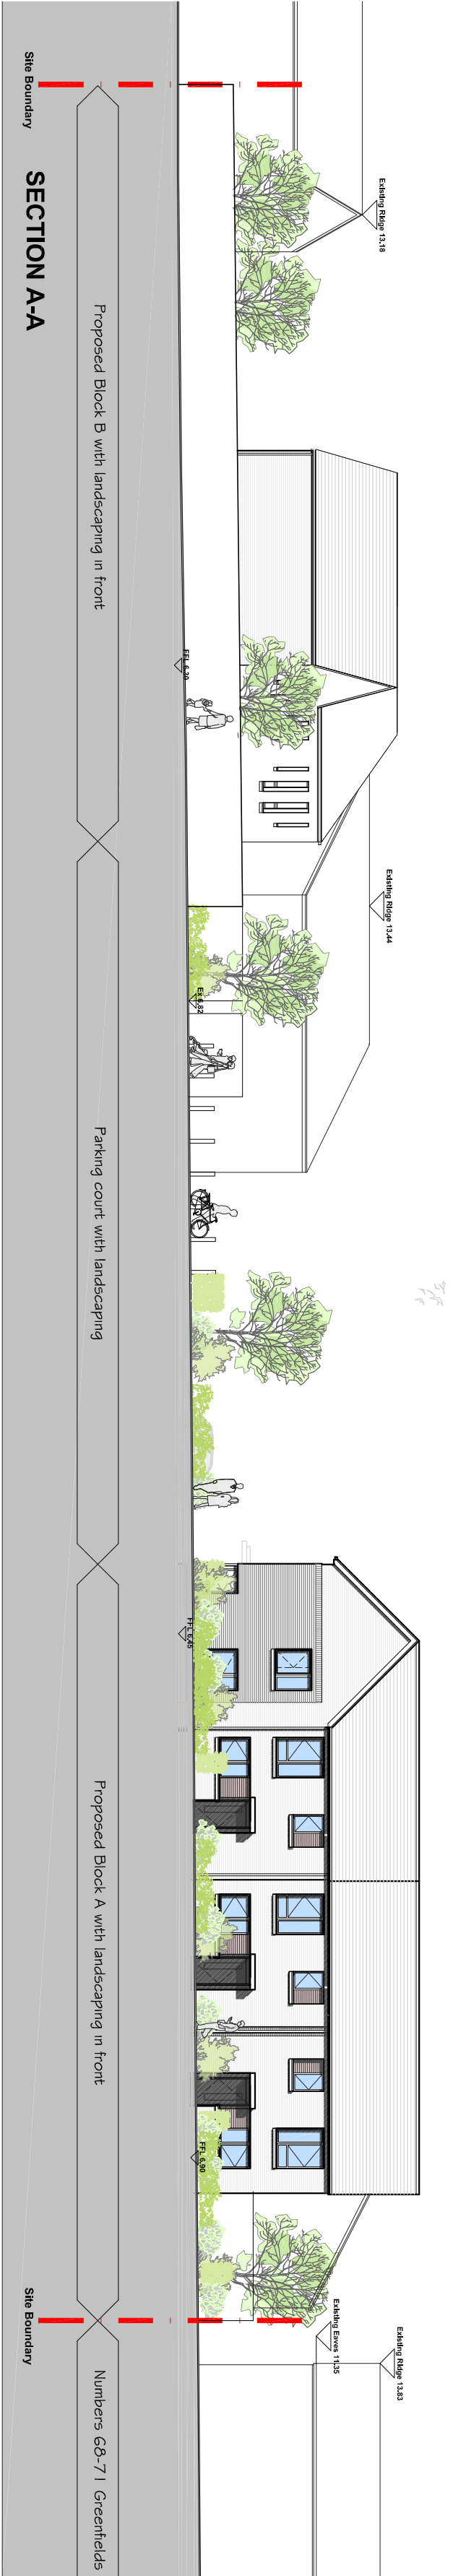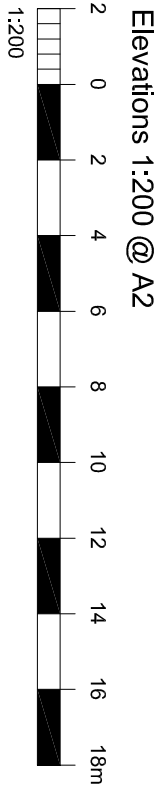

Project & Drawing title

PROPOSED SITE SECTION

Drawn	Date	Checked	Date	Scale at A2
NKS	19/02/14	HJS	19/02/14	1:200
Job N°	13-076	Drawing N°	PL 21	Rev.
Status				A

LAND TO THE NORTH OF 52-67 GREENFIELDS
WICK ESTATE
LITTLEHAMPTON
ARUN DISTRICT COUNCIL

Grand East | Residential Building
Southern Gate | Chichester
West Sussex | PO19 8EZ
t: 01243 774748
e: admin@mharchitects.co.uk
www.mharchitects.co.uk
Limited Company
Registered in England No 5994533

