


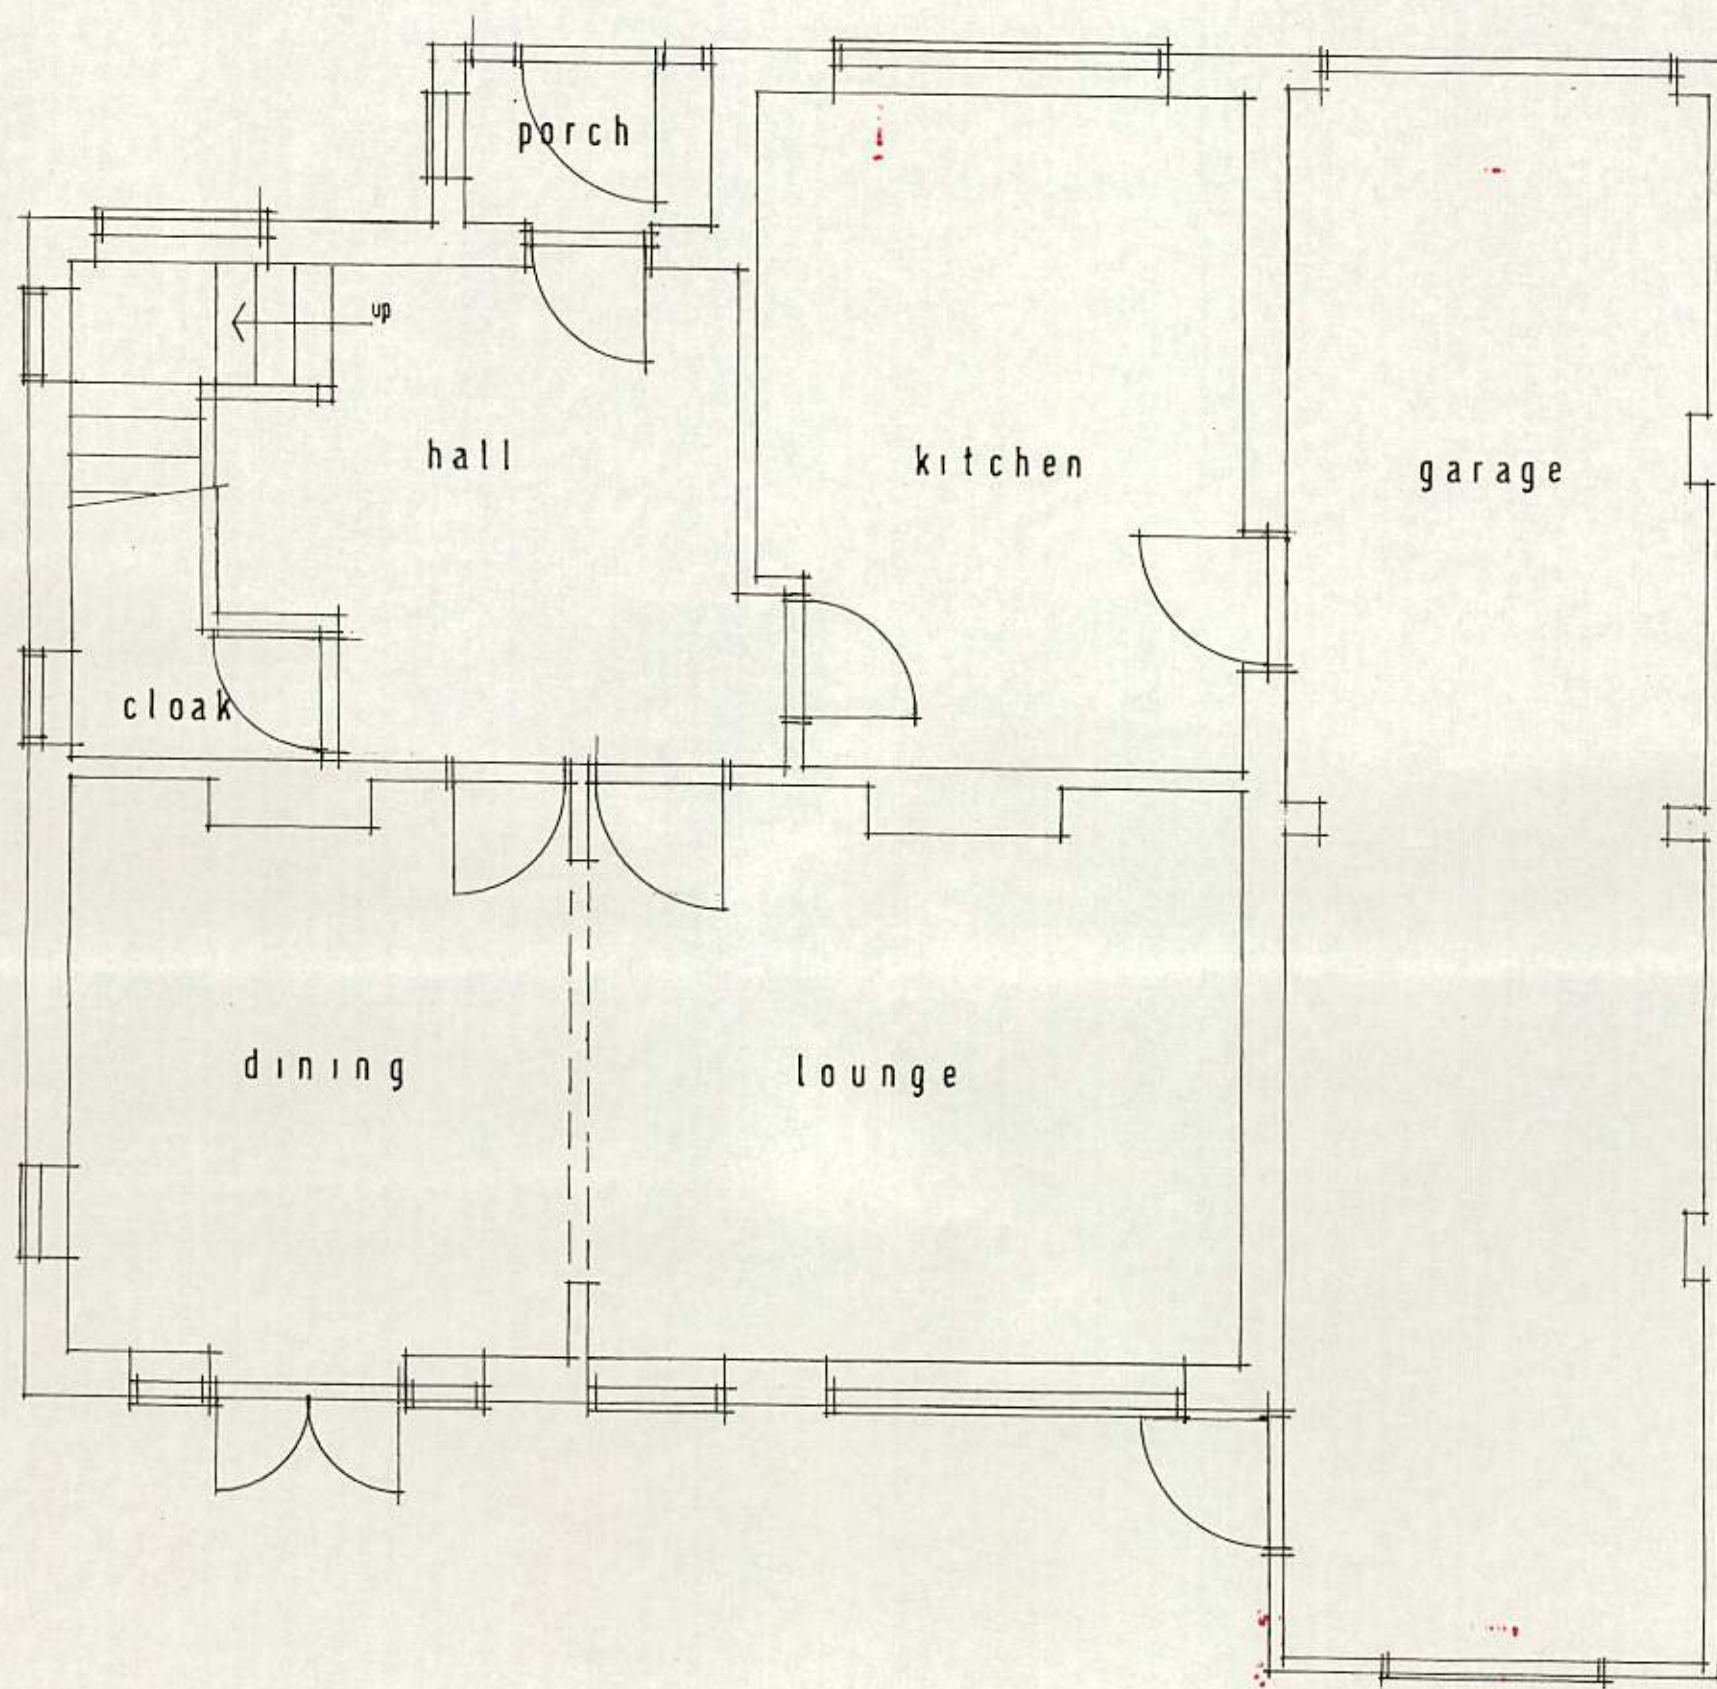

EXISTING GROUND FLOOR PLAN

1 : 50

737 / 2