


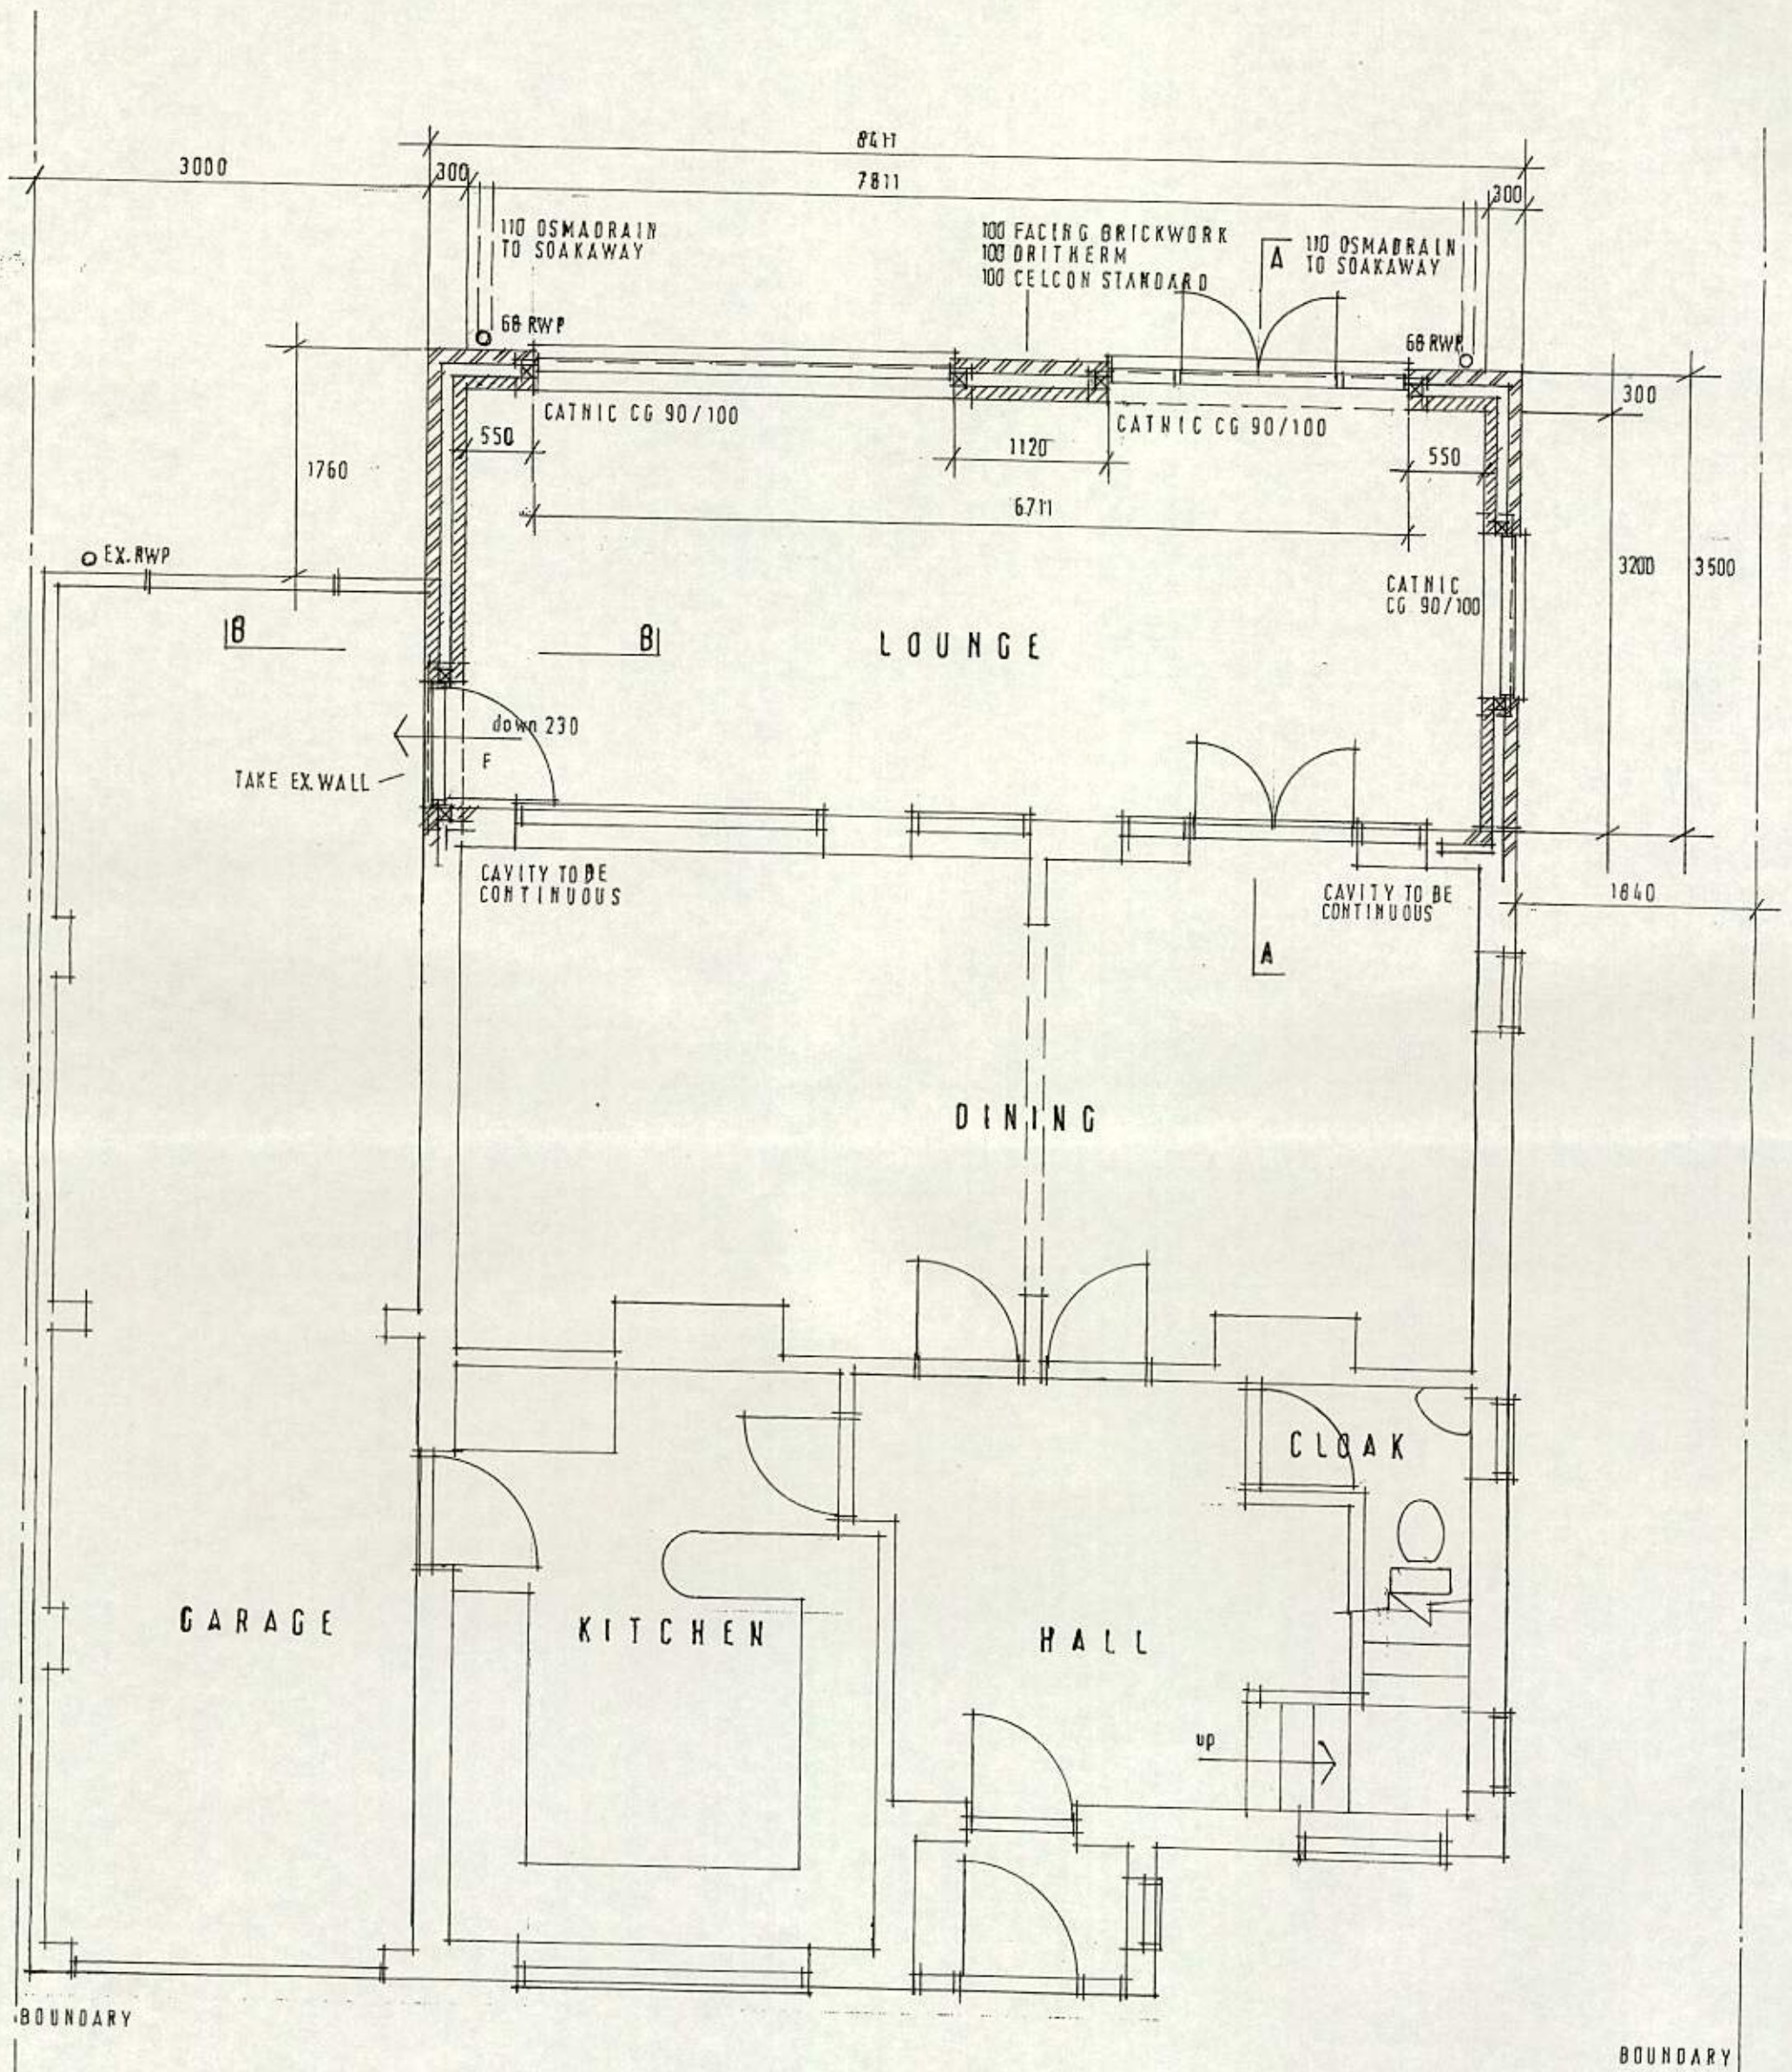

PROPOSED GROUND FLOOR PLAN 1 : 50