



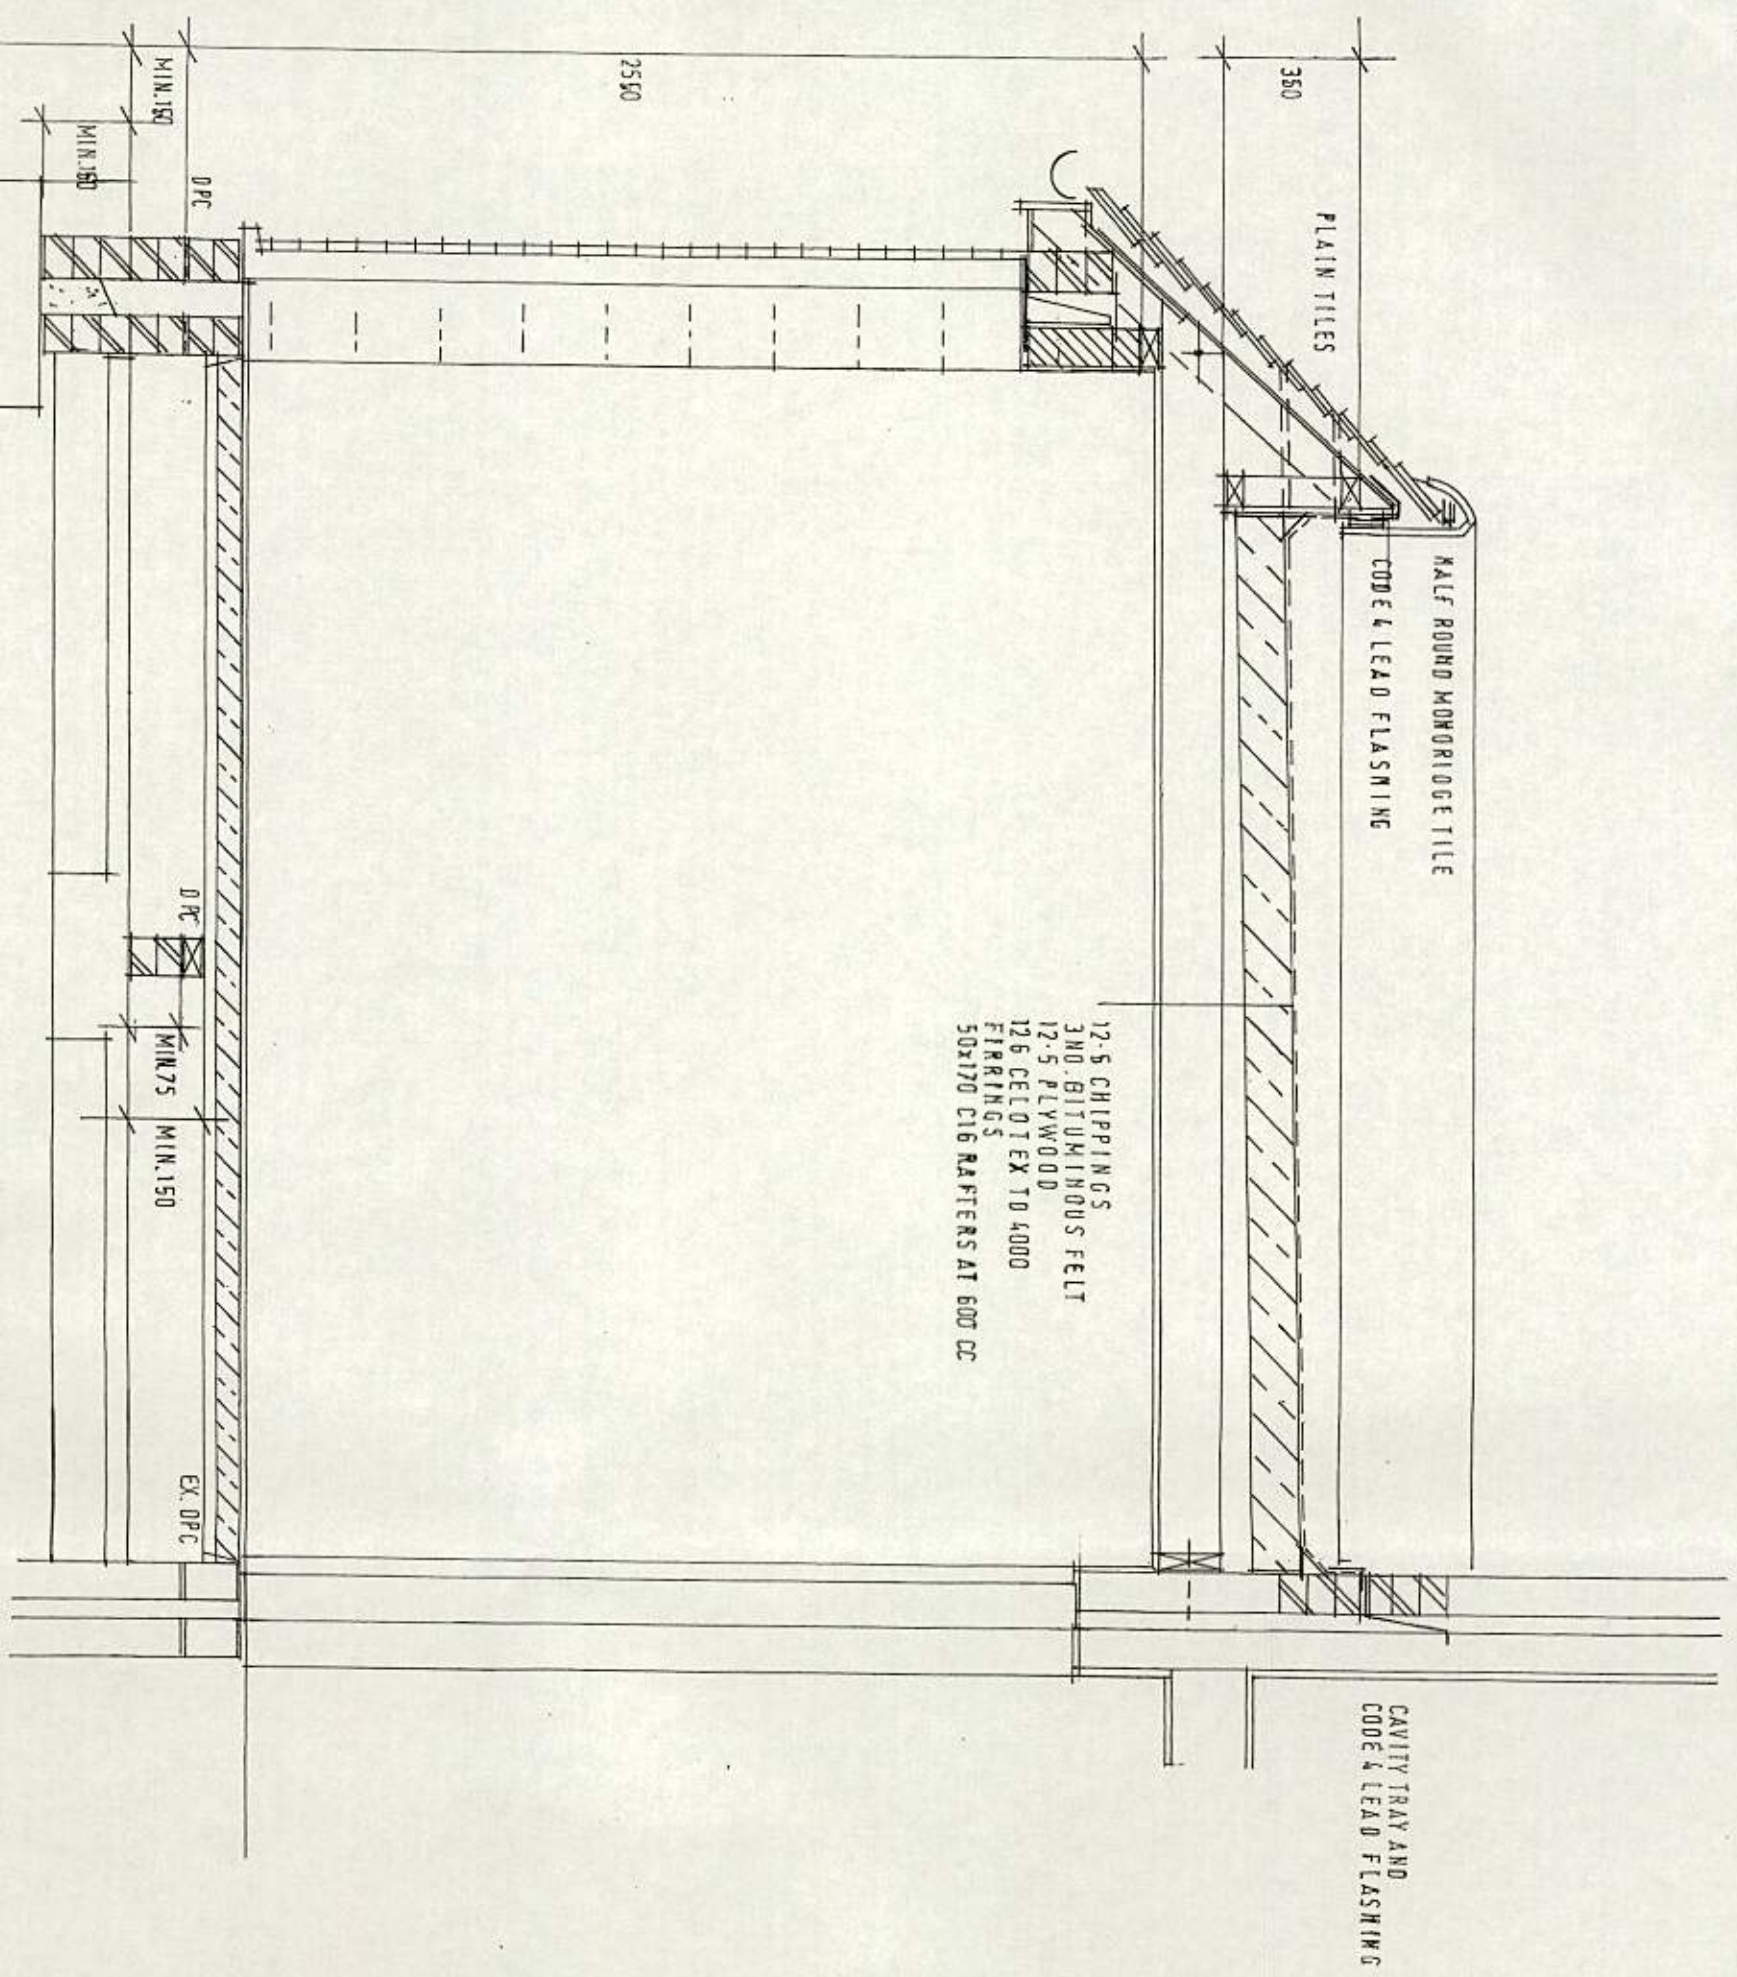

SECTION A-A 1:20

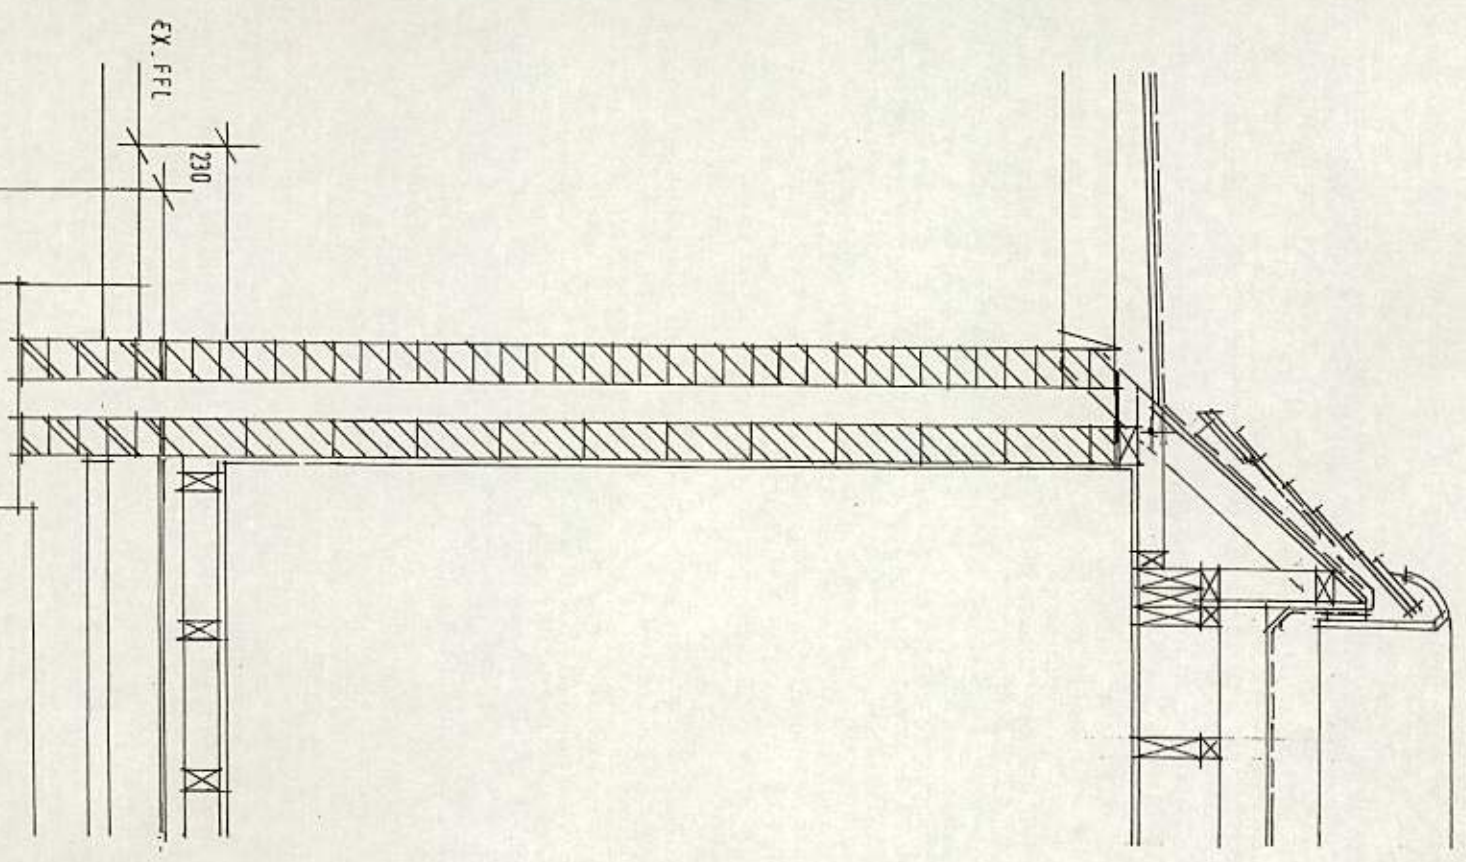

SECTION B-B 737/4