



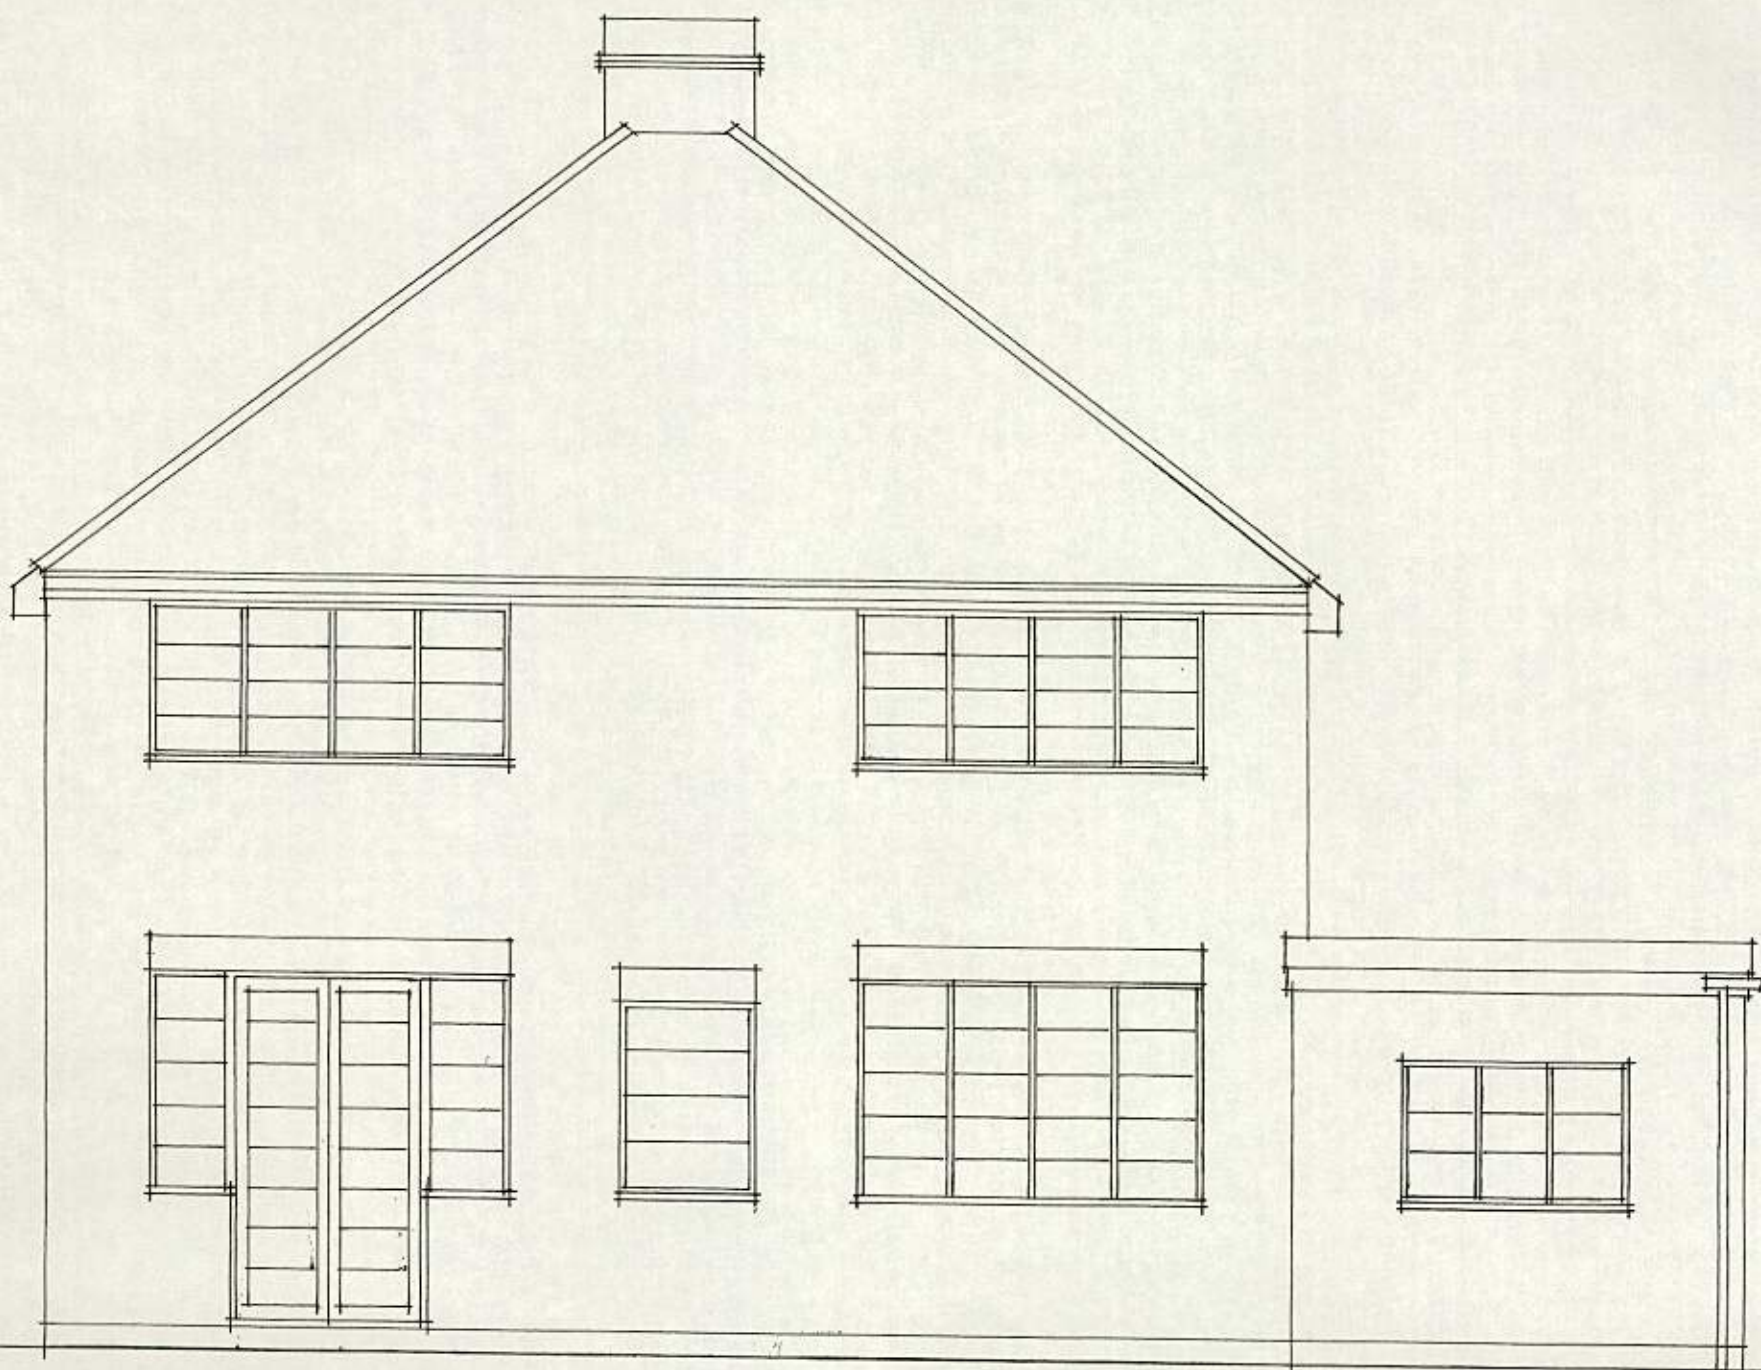

EX. SOUTH ELEVATION 1 : 50

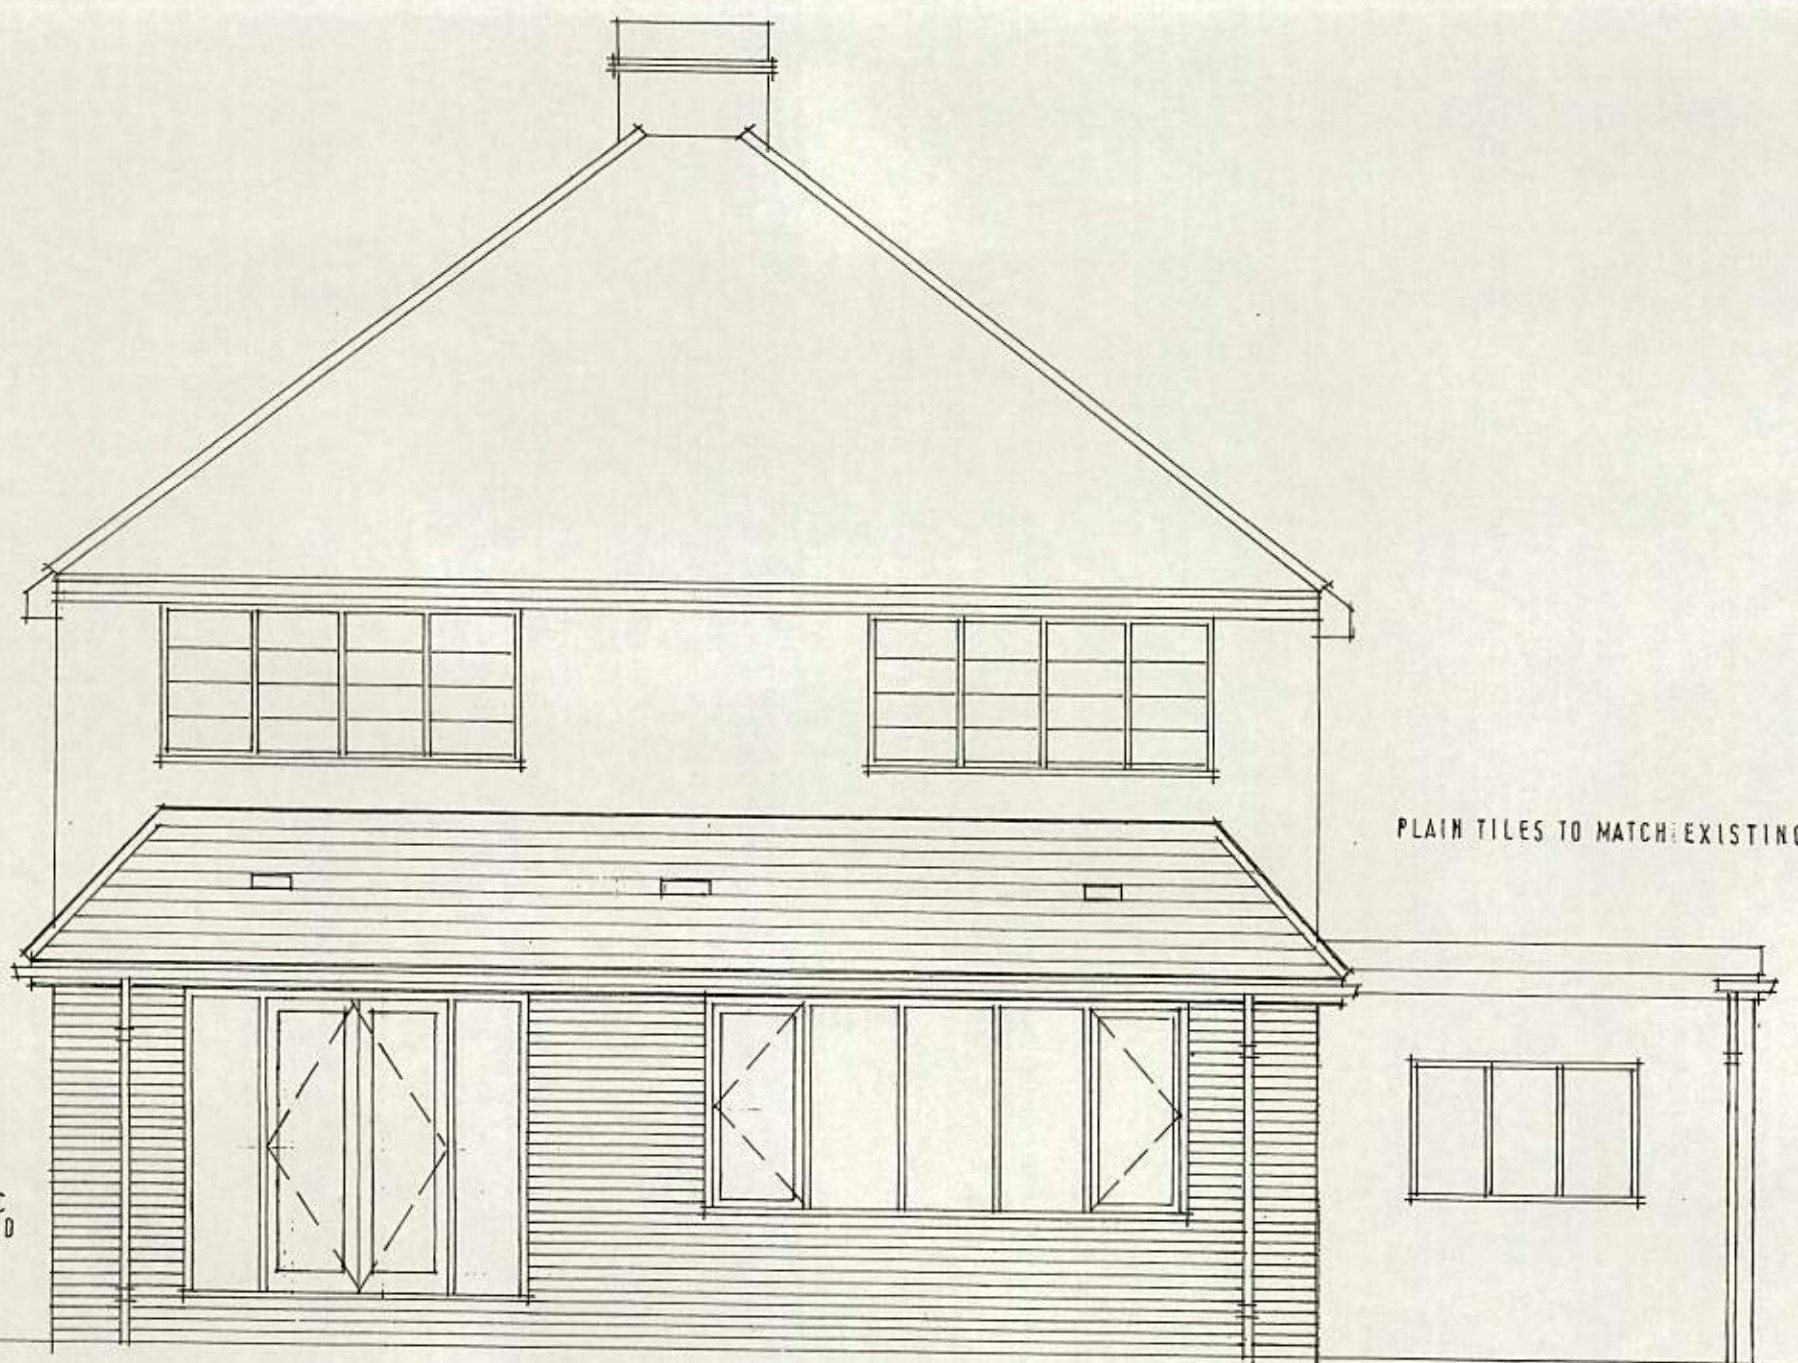

LEAD LINED
RW. OUTLETS

PLAIN TILES TO MATCH EXISTING

FACING
BRICKWORK
TO MATCH

WHITE UPVC
WINDOWS AND
DOORS

PROPOSED SOUTH ELEVATION

1 : 50

737 / 5