



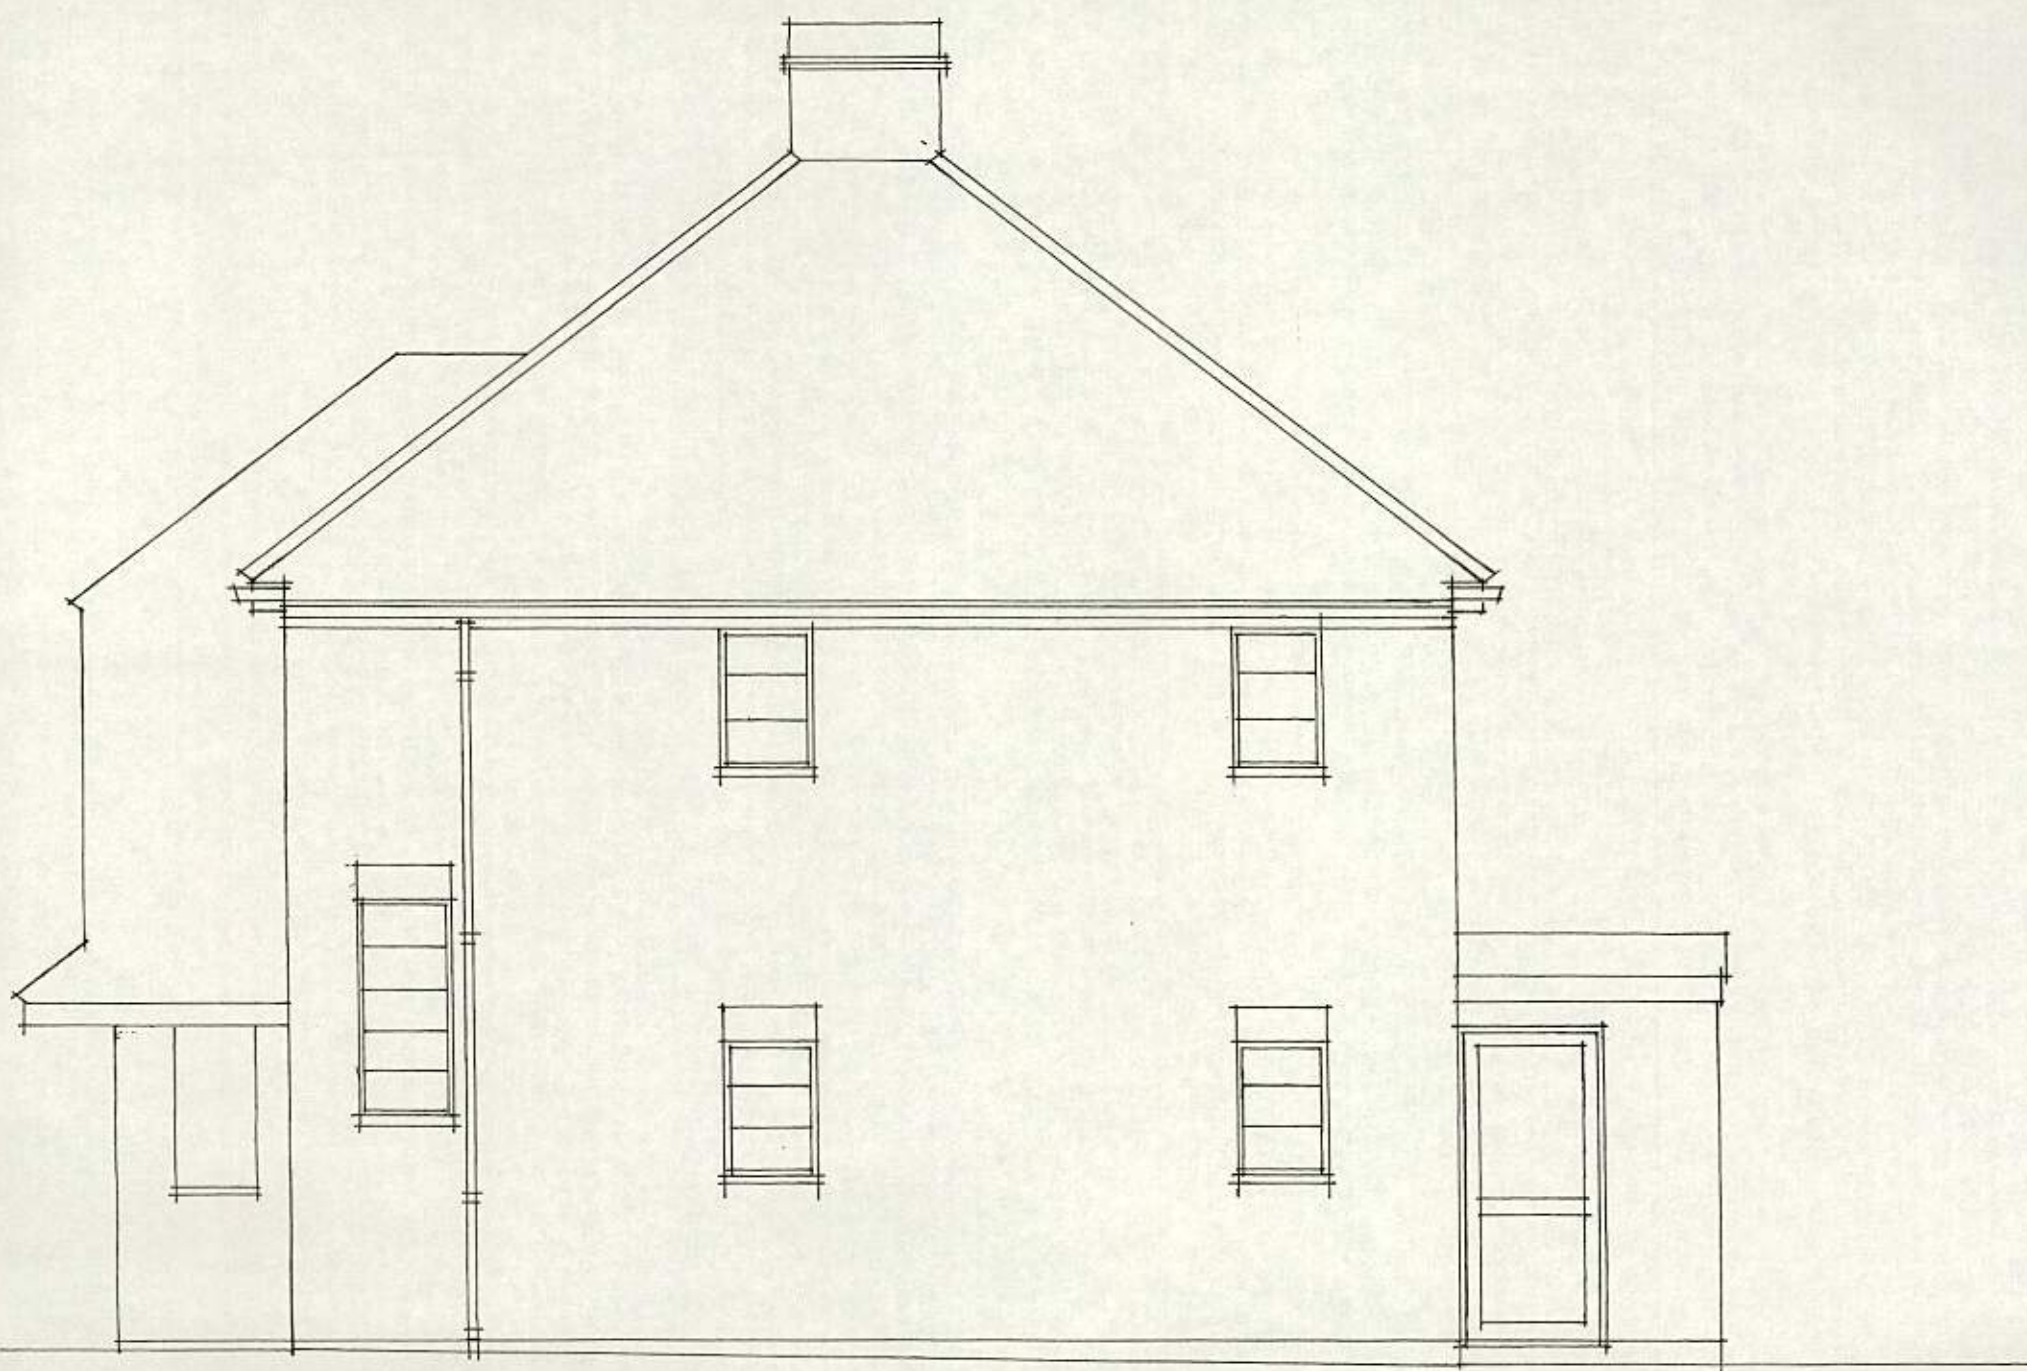

EX. WEST ELEVATION 1 : 50

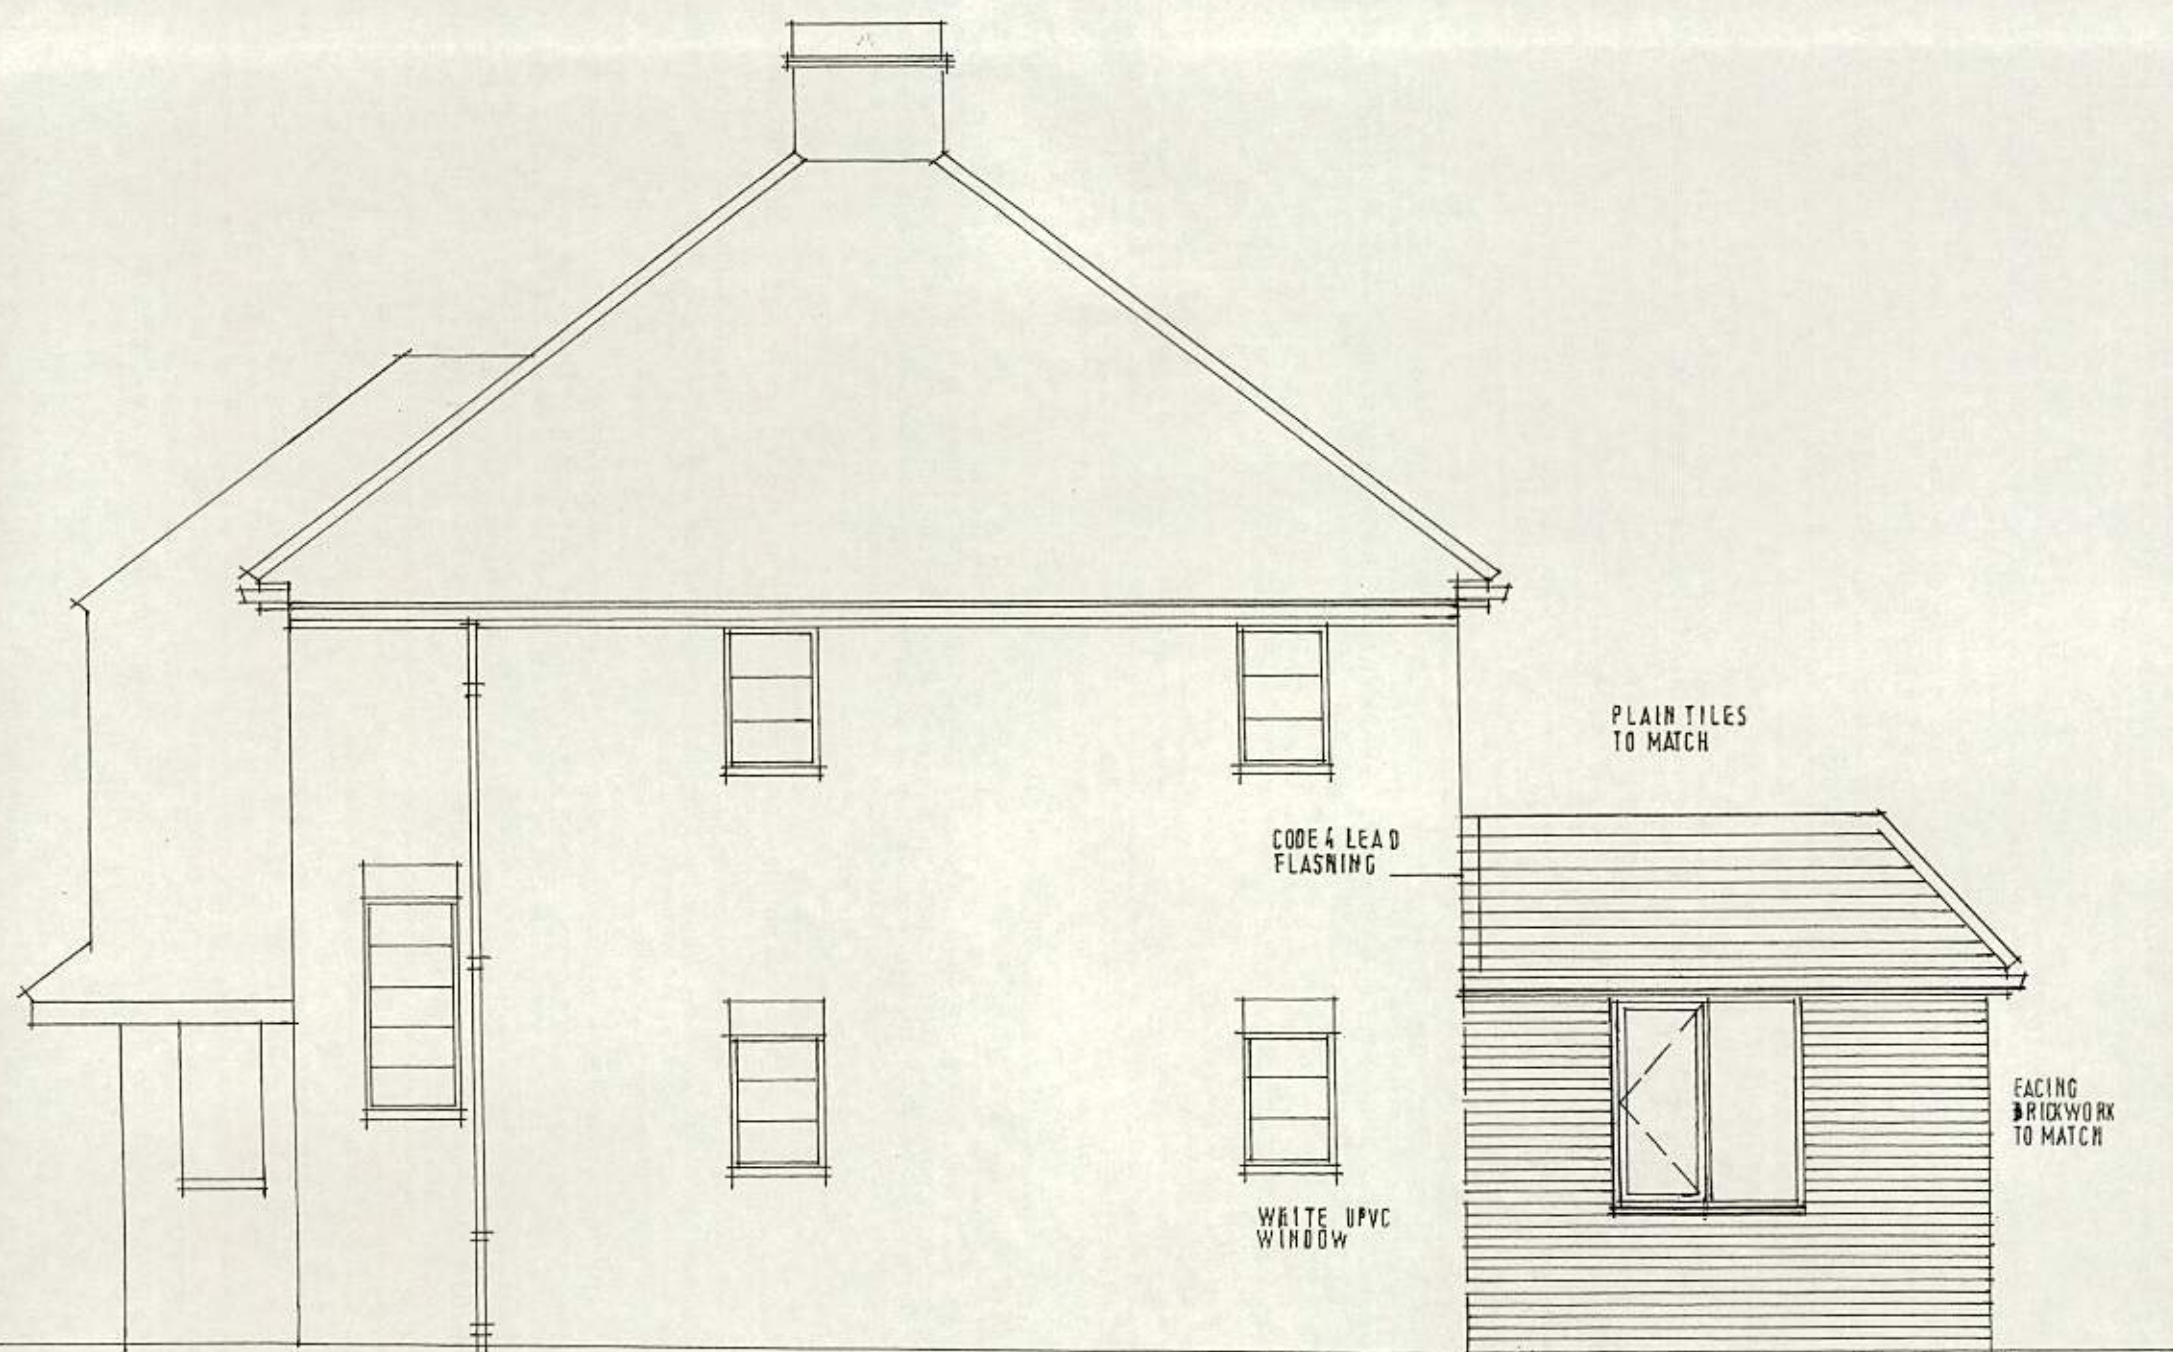

PROPOSED WEST ELEVATION 1 : 50