



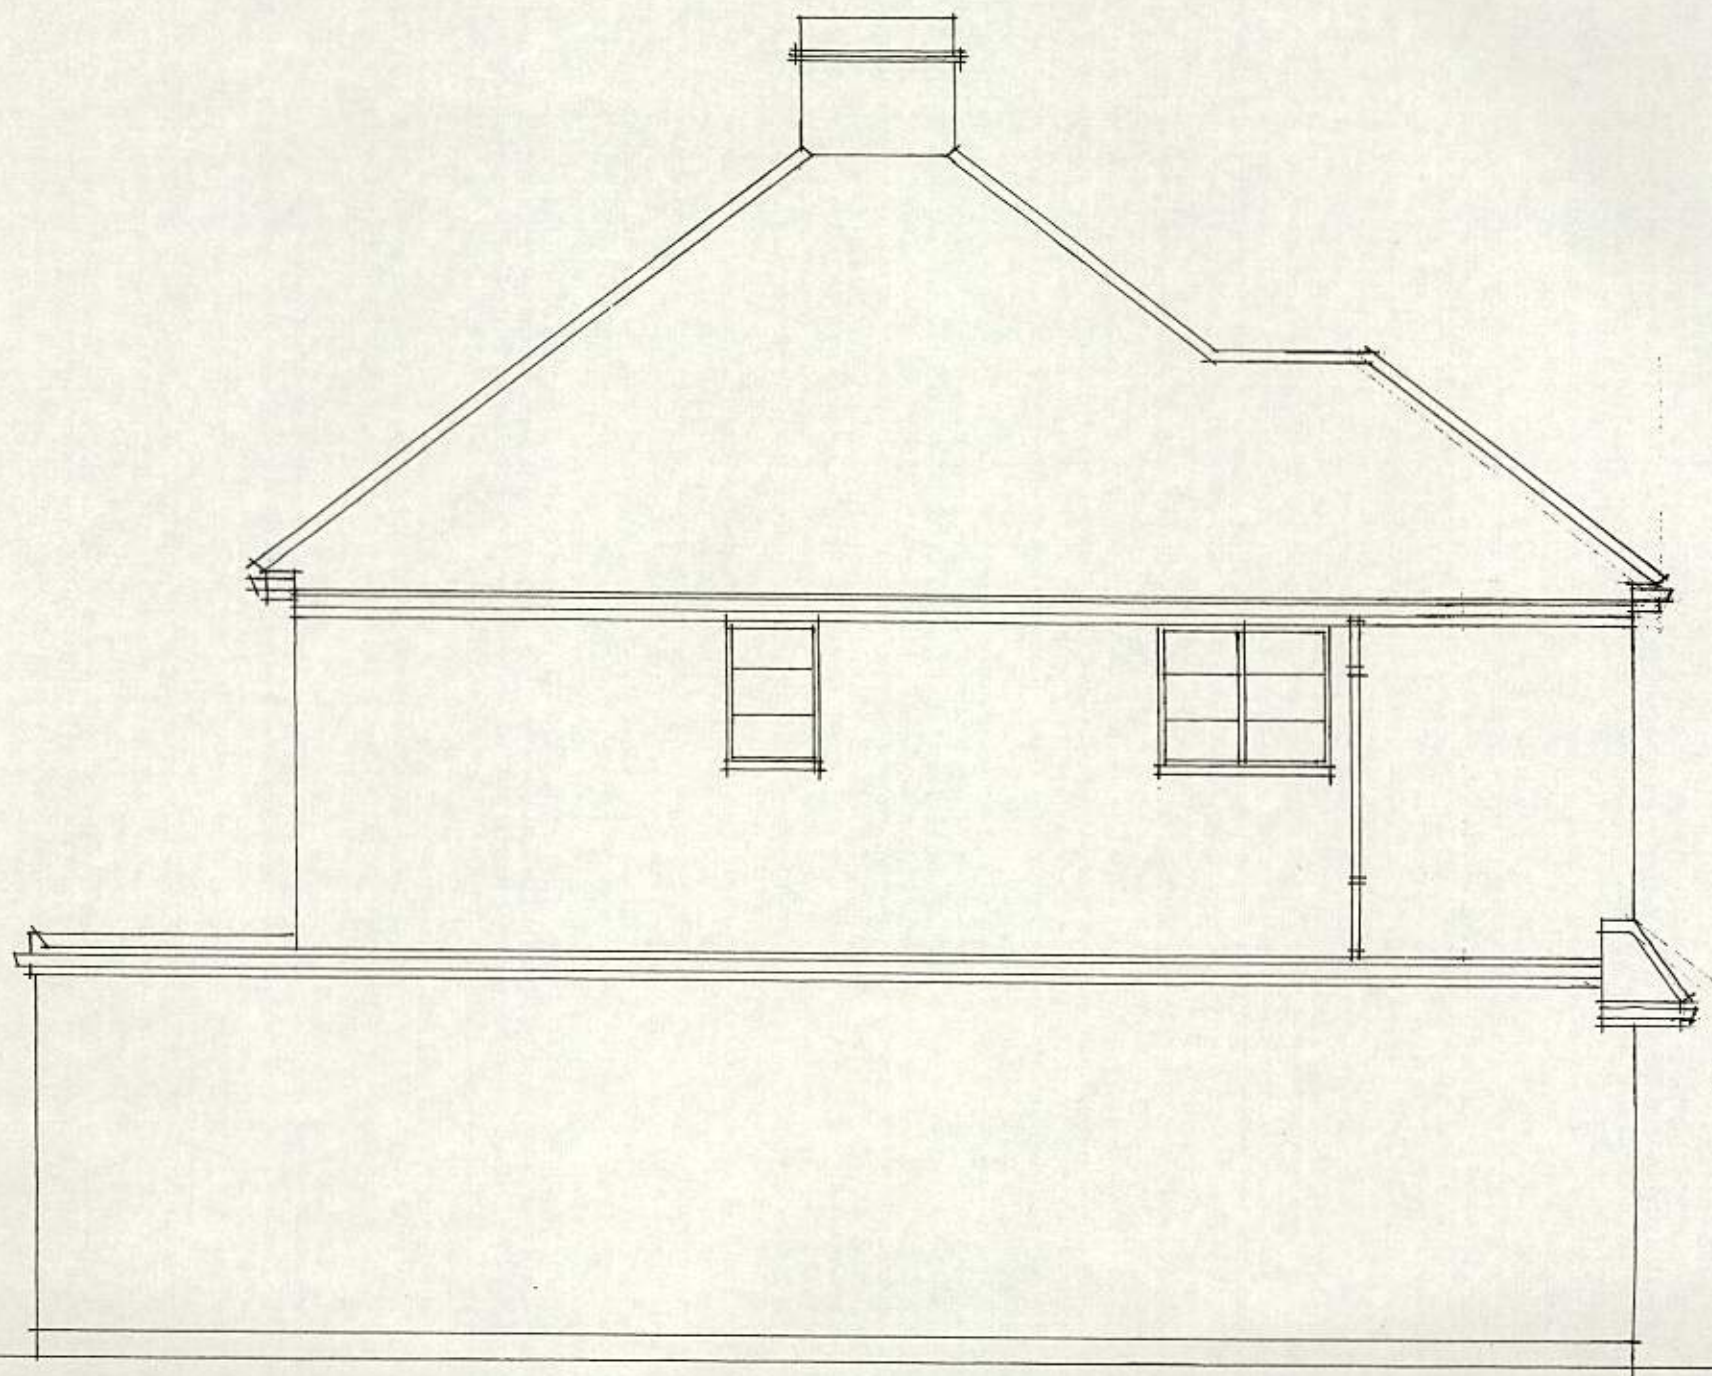

EX. EAST ELEVATION

1 : 50

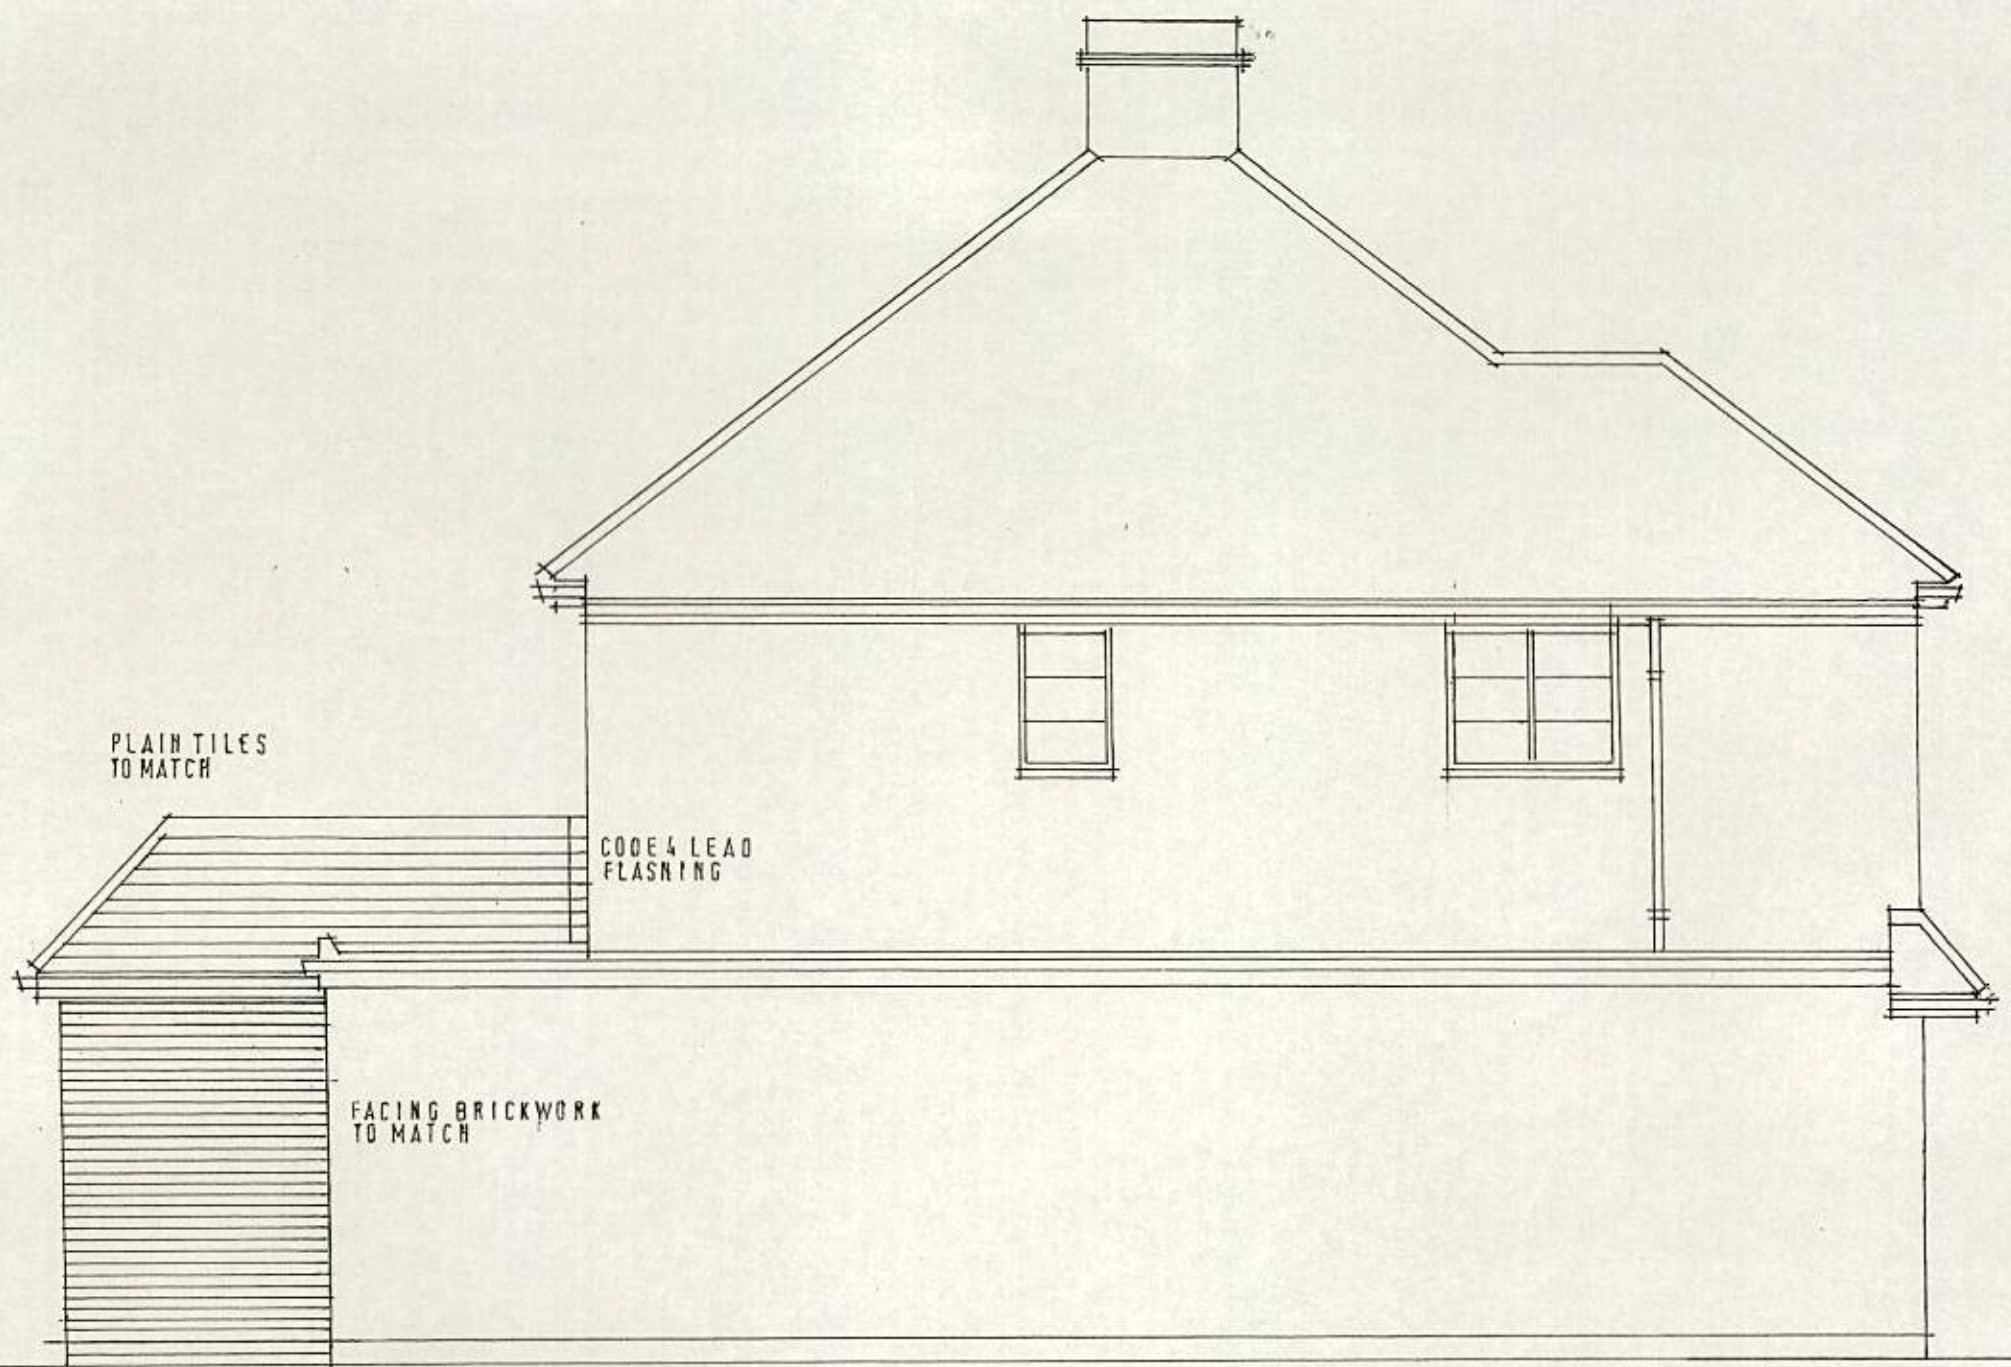

PROPOSED EAST ELEVATION

1 : 50

737 / 7