


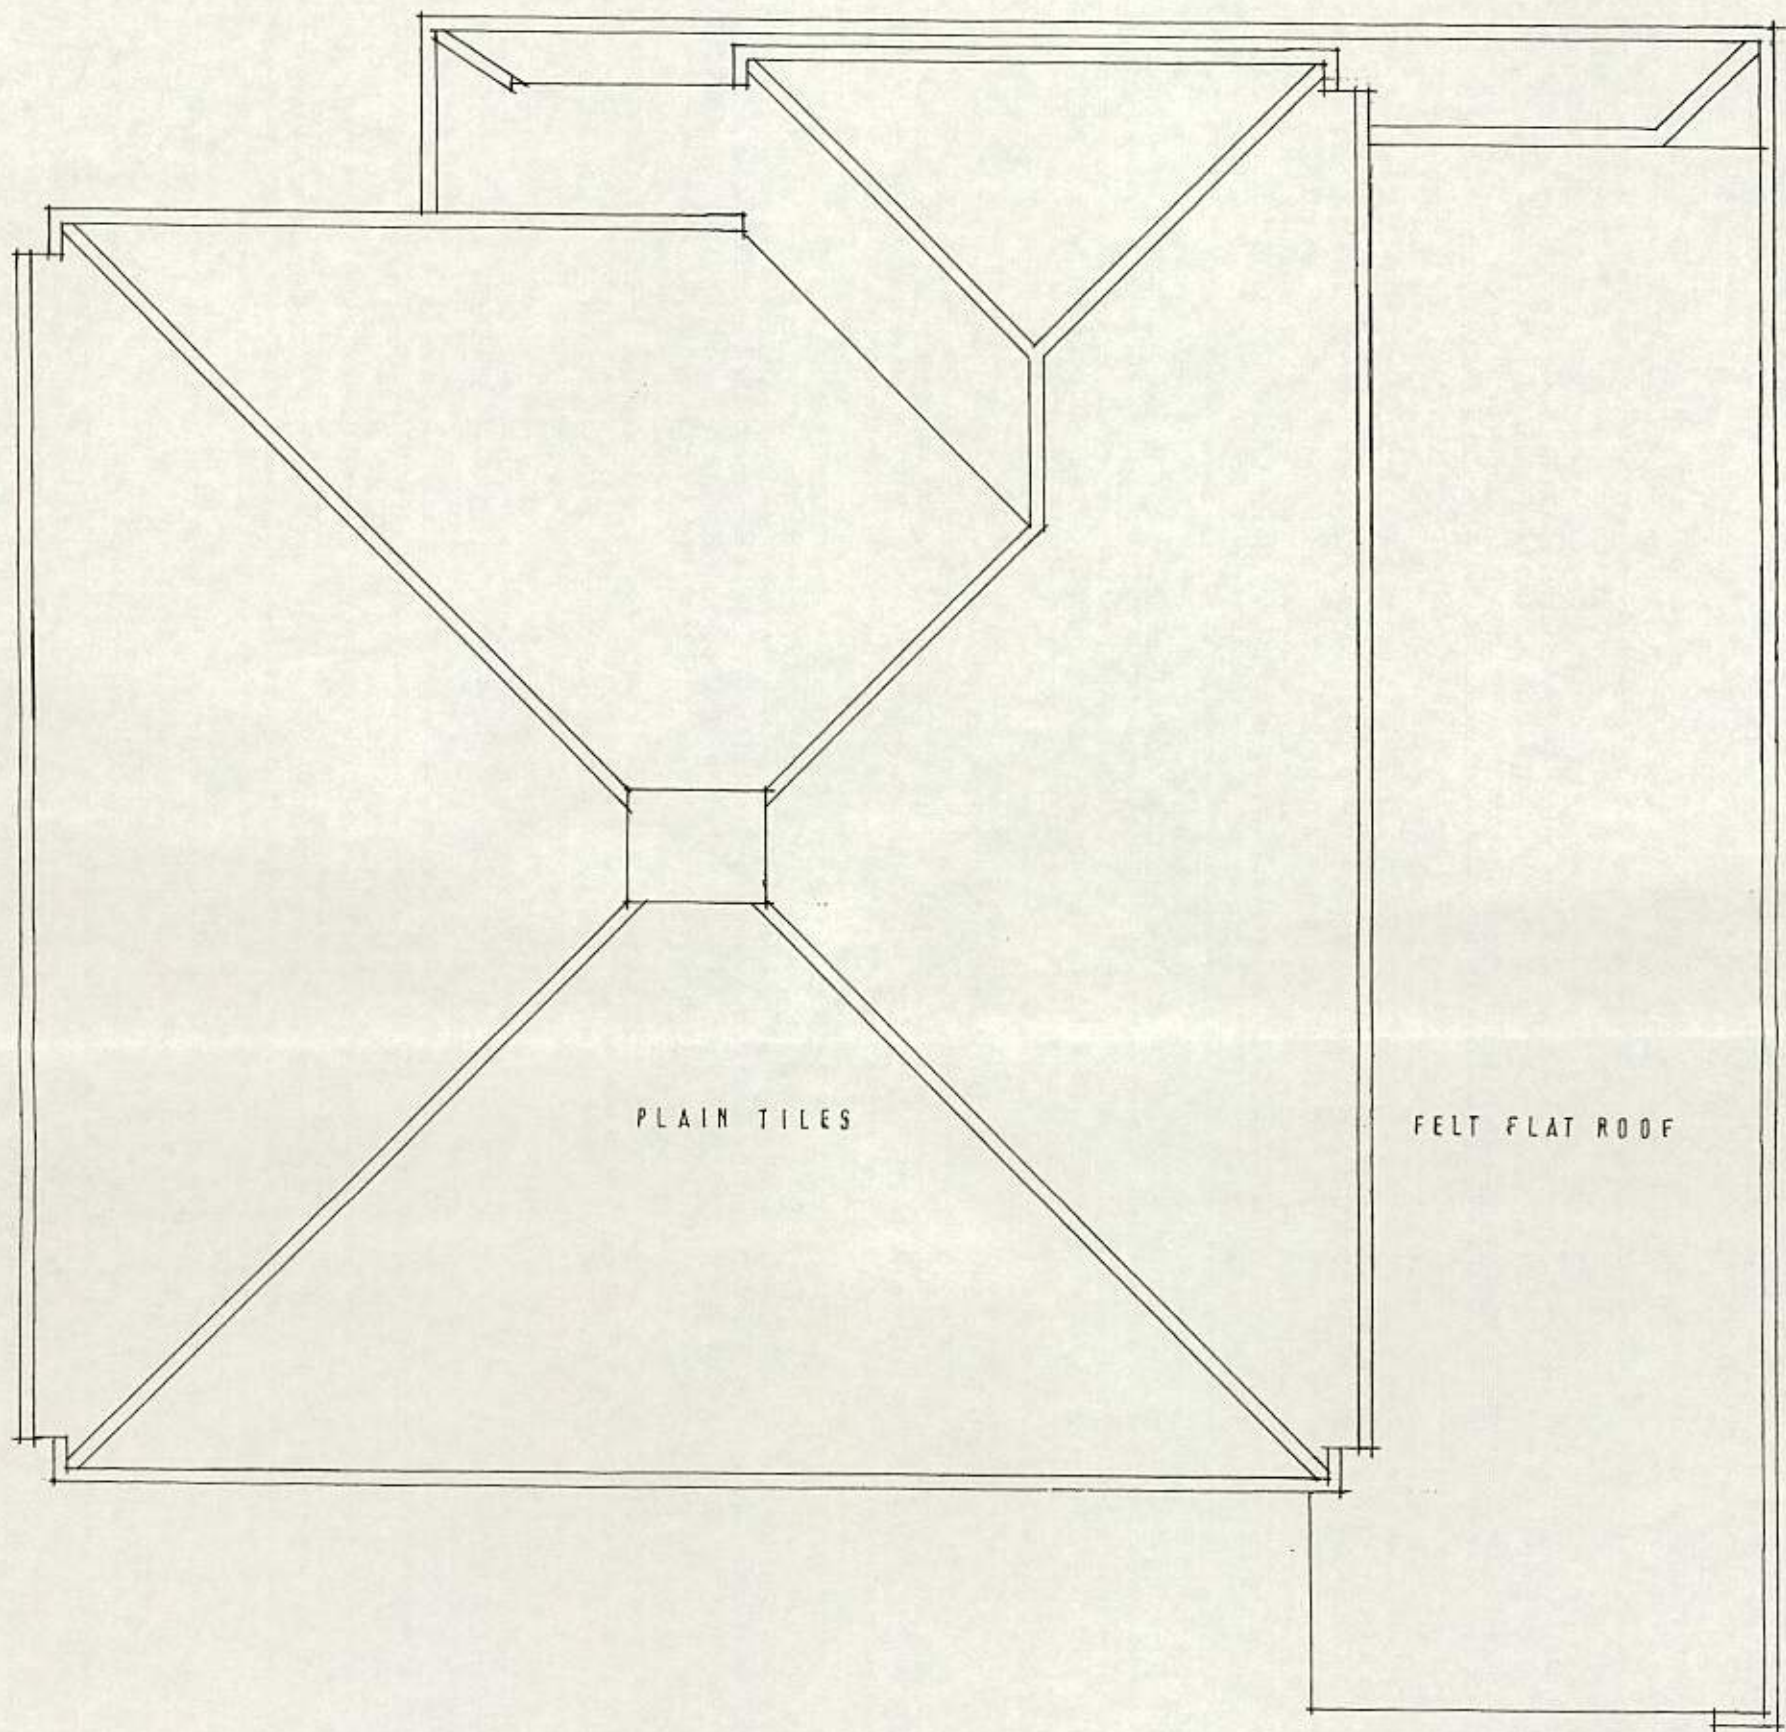

EXISTING ROOF PLAN 1 : 50

737 / 8