


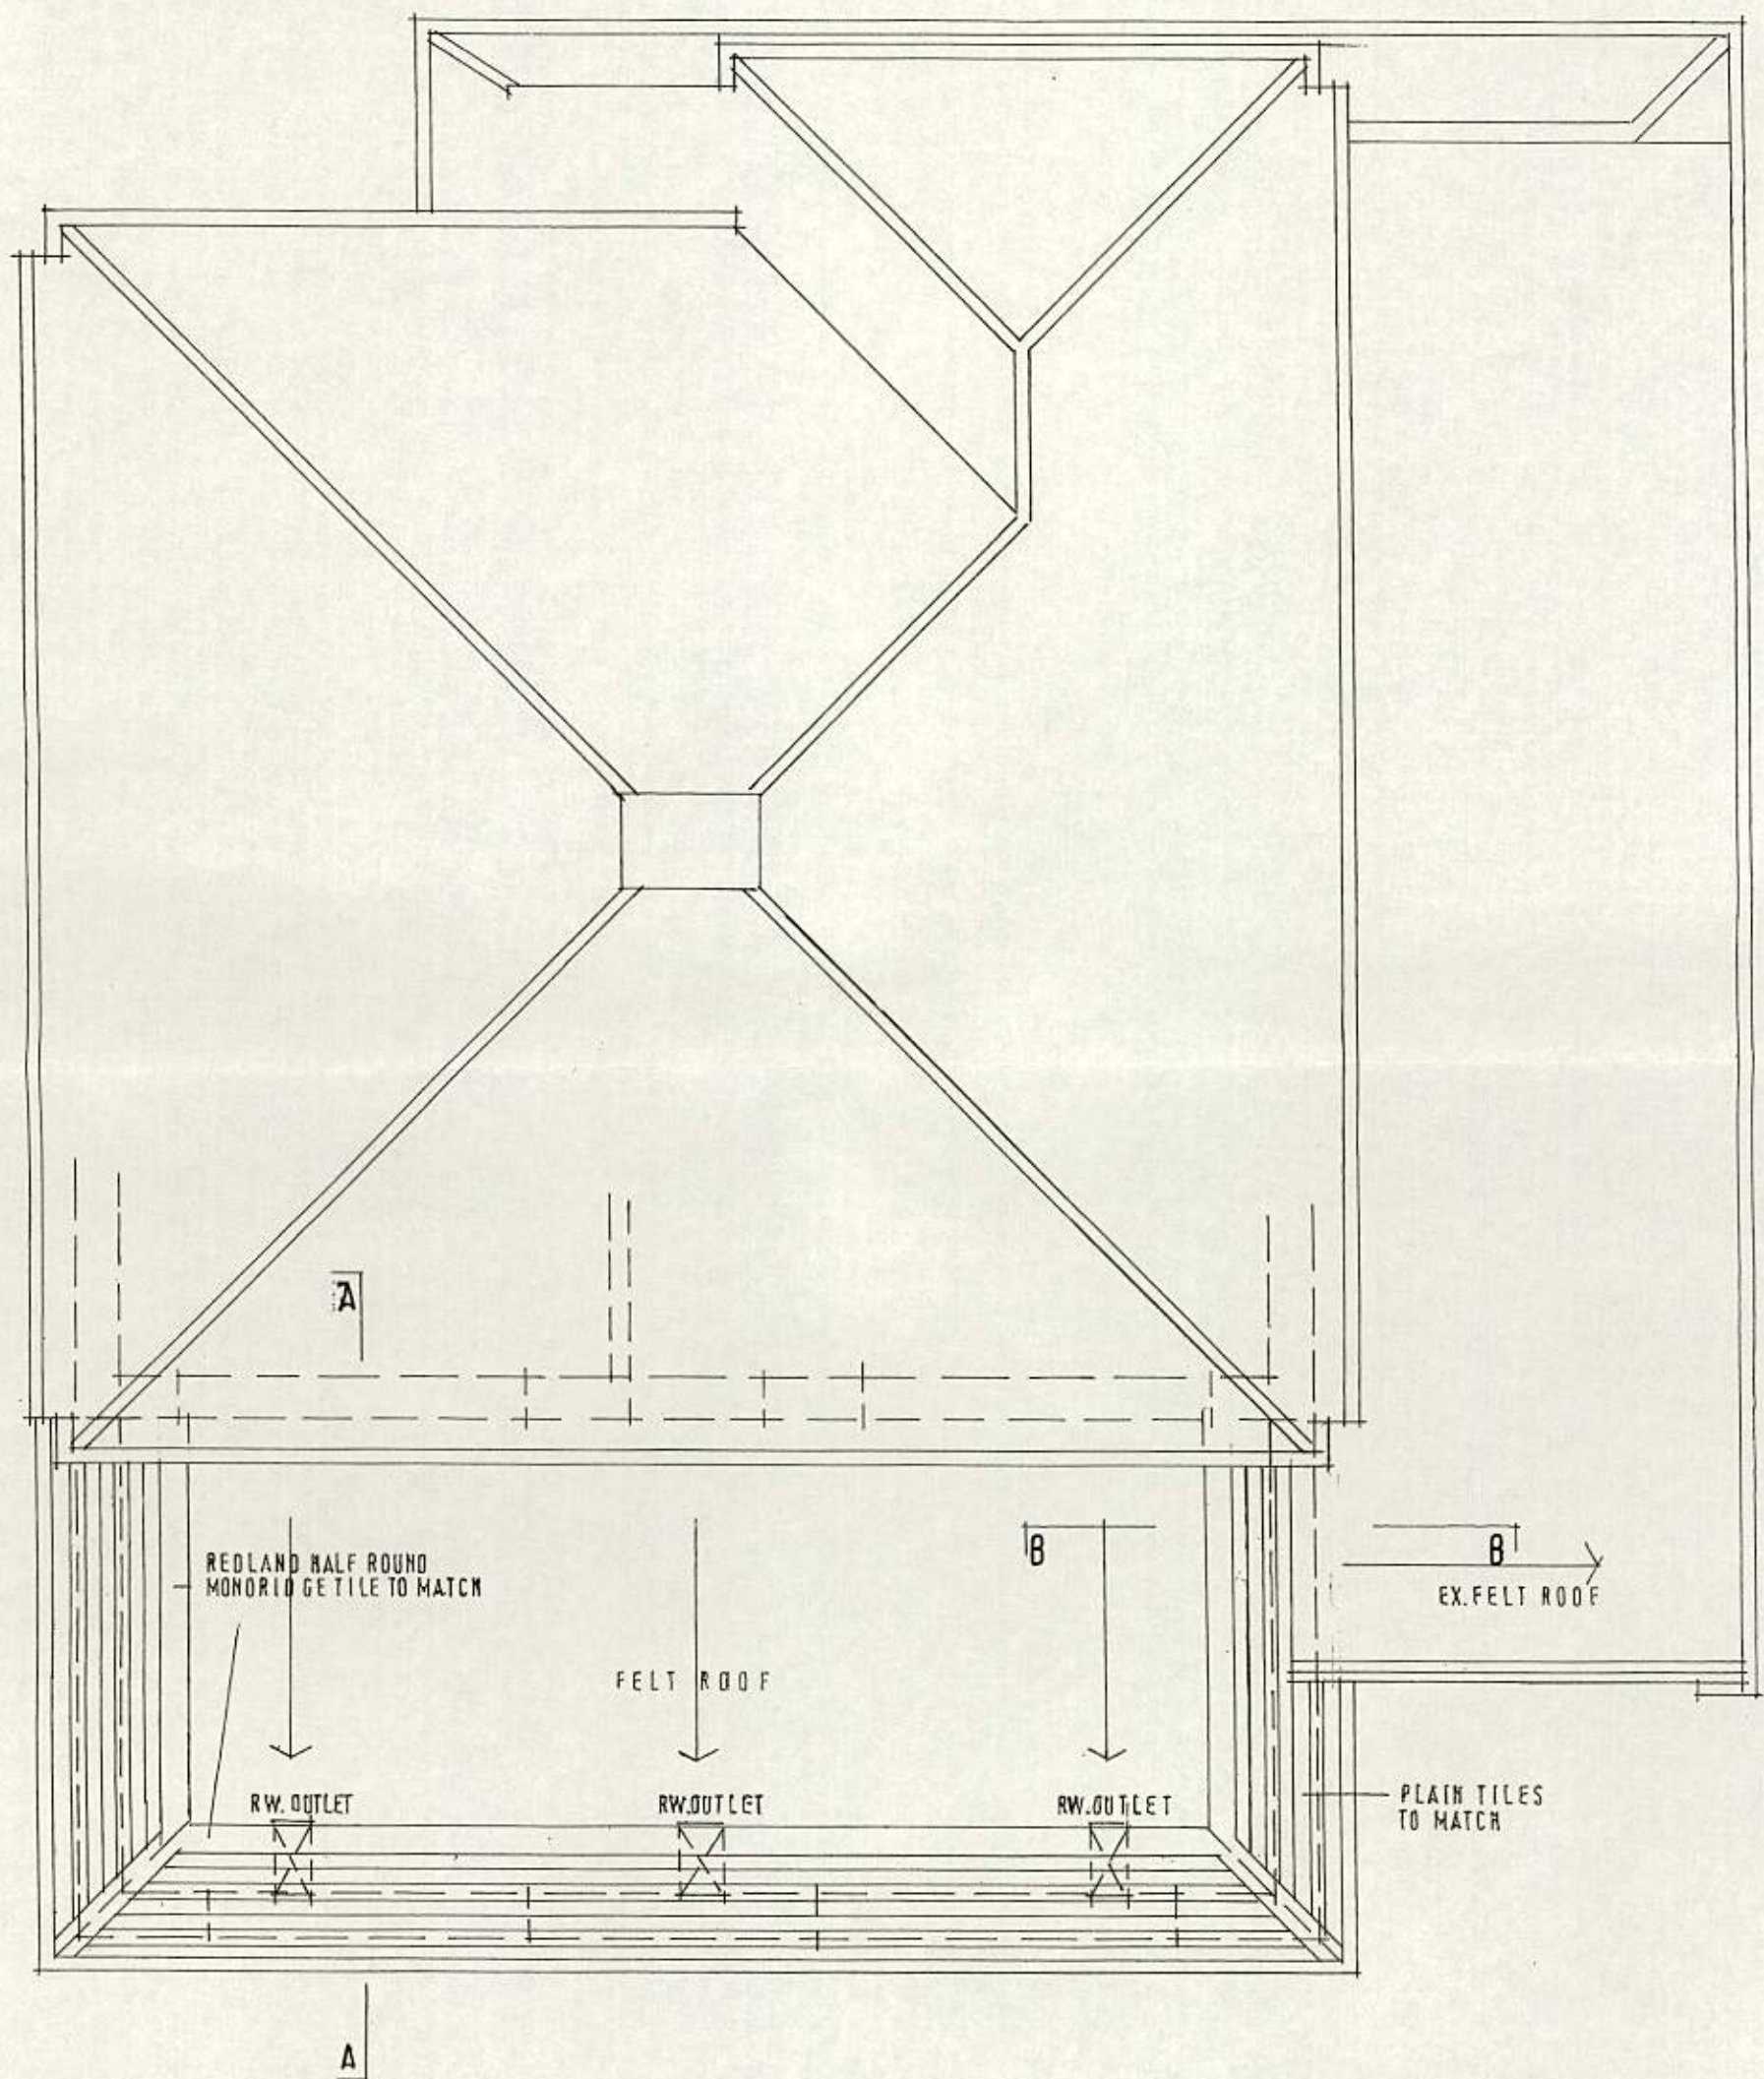

PROPOSED ROOF PLAN

1 : 50

737 / 9