



You can use the Planning Portal to find the correct email address for your local planning authority.

www.planningportal.gov.uk/localauthoritysearch

ARUN DISTRICT COUNCIL
7 - JUL 2015
Notification of a Proposed Larger Home Extension
Town and Country Planning (General Permitted Development) Order 1995 (as amended)
Schedule 2, part 1 (Class A.1(ea))

This notification can be used by a household to notify a local planning authority of the intention to use the permitted development rights to build a single-storey rear extension of greater than four metres up to eight metres for a detached house and greater than three metres up to six metres for any other type of house outside Article 1(5) land* and sites of special scientific interest.

*(Land within a National Park, the Broads, an area of outstanding natural beauty, an area designated as a conservation area and land within World Heritage Sites.)

Publication of notifications on planning authority websites

Please note that the information provided on this notification and in supporting documents may be published on the Authority's website. If you require any further clarification, please contact the Authority's planning department.

Please note: you need to download the form to complete it electronically. Please complete using block capitals and black ink if sending by post. It is important that you read the accompanying guidance notes as incorrect completion will delay the consideration of your notification.

1. Householder Name and Address

Title: ME First name: MARC
Last name: FULKER
Company (optional):
Unit: House number: 34 House suffix:
House name:
Address 1: THE POPLARS
Address 2:
Address 3:
Town: LITTLEHAMPTON
County: WEST SUSSEX
Country:
Postcode: BN17 6QZ

2. Agent Name and Address

Title: MR First name: MARC
Last name: FULKER
Company (optional):
Unit: House number: 34 House suffix:
House name:
Address 1: THE POPLARS
Address 2:
Address 3:
Town: LITTLEHAMPTON
County: WEST SUSSEX
Country:
Postcode: BN17 6QZ

3. Site Address Details

Please provide the full postal address of the application site.

House number: 34 House suffix:
House name:
Address 1: THE POPLARS
Address 2: LITTLEHAMPTON
Address 3: WEST SUSSEX
Address 4:
Postcode: BN17 6QZ

4. Description of the Proposal

Please describe the proposed single-storey rear extension.

EXTENTION WILL STRETCH FULL WIDTH ACROSS THE BACK OF THE HOUSE, WITH A PITCHED ROOF APPROX 4.3m² FROM TOP TO BOTTOM. ROOF WILL HAVE A 18° PITCH WHICH WILL HOUSE 4 VELUX WINDOWS.

(a) How far will the proposed extension extend beyond the rear wall of the original dwelling measured externally?

4

metres

(b) What will be the maximum height of the proposed extension, measured externally from the natural ground level?

3.8

metres

(c) What will be the height at the eaves of the proposed extension, measured externally from the natural ground level?

2.3

metres

(d) Is the property? (tick one only)

☐ (i) Detached

☒ (ii) Other

5. Addresses of any adjoining properties

You are required to identify and provide the addresses of all the adjoining premises to your property:

Address 1:

33, THE POPLARS LITTLEHAMPTON ✓

Address 2:

21, THE POPLARS LITTLEHAMPTON ✓

Address 3:

22, THE POPLARS LITTLEHAMPTON ✓

Address 4:

Address 5:

Address 6:

Address 7:

Address 8:

Please provide details of any additional adjoining premises on a separate sheet if necessary.

6. Checklist

Please read the following checklist to make sure you have sent all the information in support of your proposal. Failure to submit all information required could result in your notification being deemed invalid. It will not be considered valid until all information required by the Local Planning Authority has been submitted. Please note that as part of this procedure, if any objections are received the Local Planning Authority may require submission of further information at a later date.

All sections of this notification completed in full, dated and signed (typed signature if sent electronically).

☐ A plan indicating the site and showing the proposed development. A plan drawn to an identified scale will assist the authority in assessing your development proposal. Plans can be bought from one of our accredited suppliers using our Buy-a-Plan service (www.planningportal.gov.uk/buyaplan) ☐

7. Declaration
I/we hereby apply for prior approval as described in this notification and the accompanying plans/drawings and additional information. I/we confirm that, to the best of my/our knowledge, any facts stated are true and accurate and any opinions given are the genuine opinions of the person(s) giving them.

Signed - Agent:

Date (DD/MM/YYYY):

6-7-15

(date cannot be pre-application)


8. Householder Contact Details
Telephone numbers
Extension

9. Agent Contact Details
Telephone numbers
Extension

ARUN DISTRICT COUNCIL
7 - JUL 2015
RECEIVED

ARUN DISTRICT COUNCIL LU/224/15/PDH


ARUN DISTRICT COUNCIL
10 JUL 2015
RECEIVED

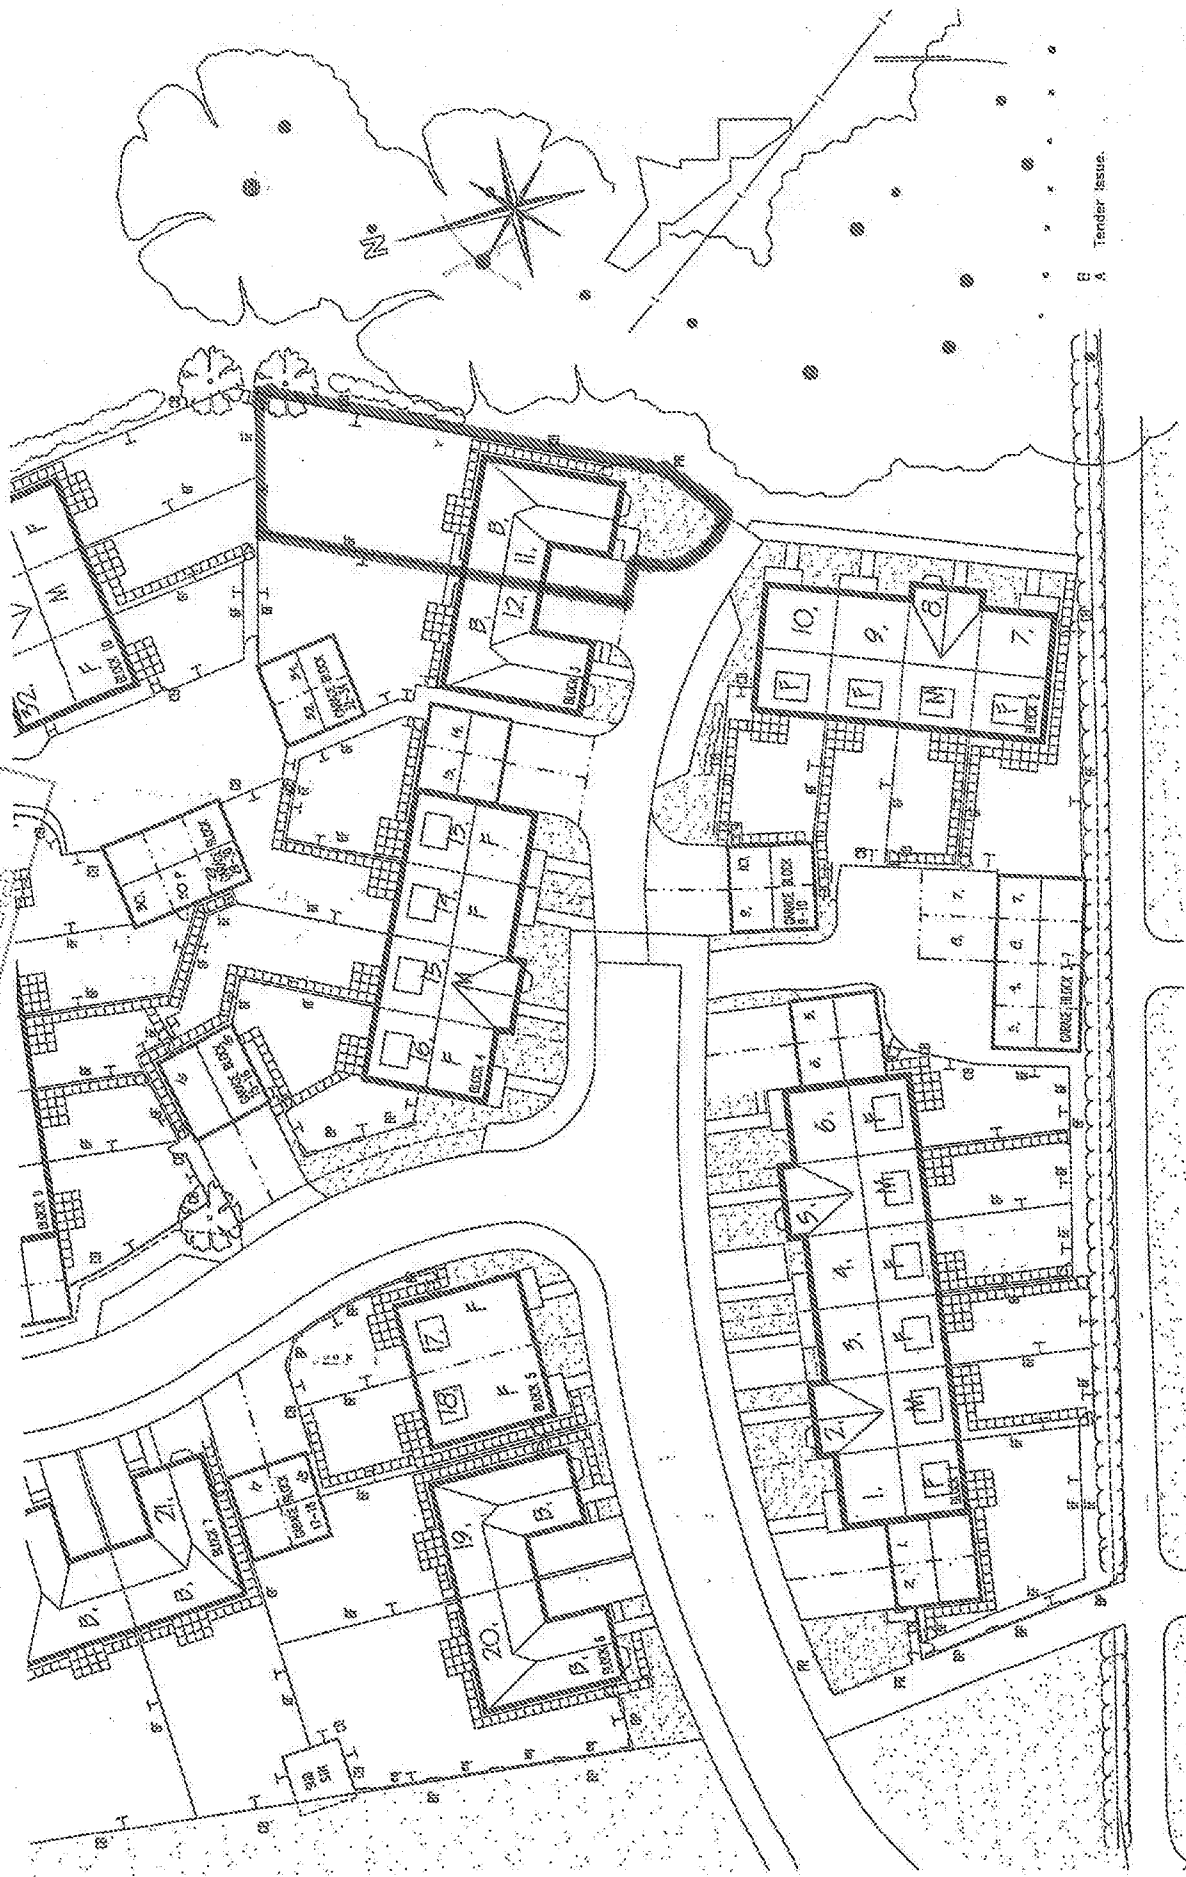


Fulker


\\s1005\arup\plan\The Poplars\Arundel\Arundel E1 61CT plan LAND Prop.dwg, 07/06/2005 15:40:56, AA, 1:500

Handwritten signature

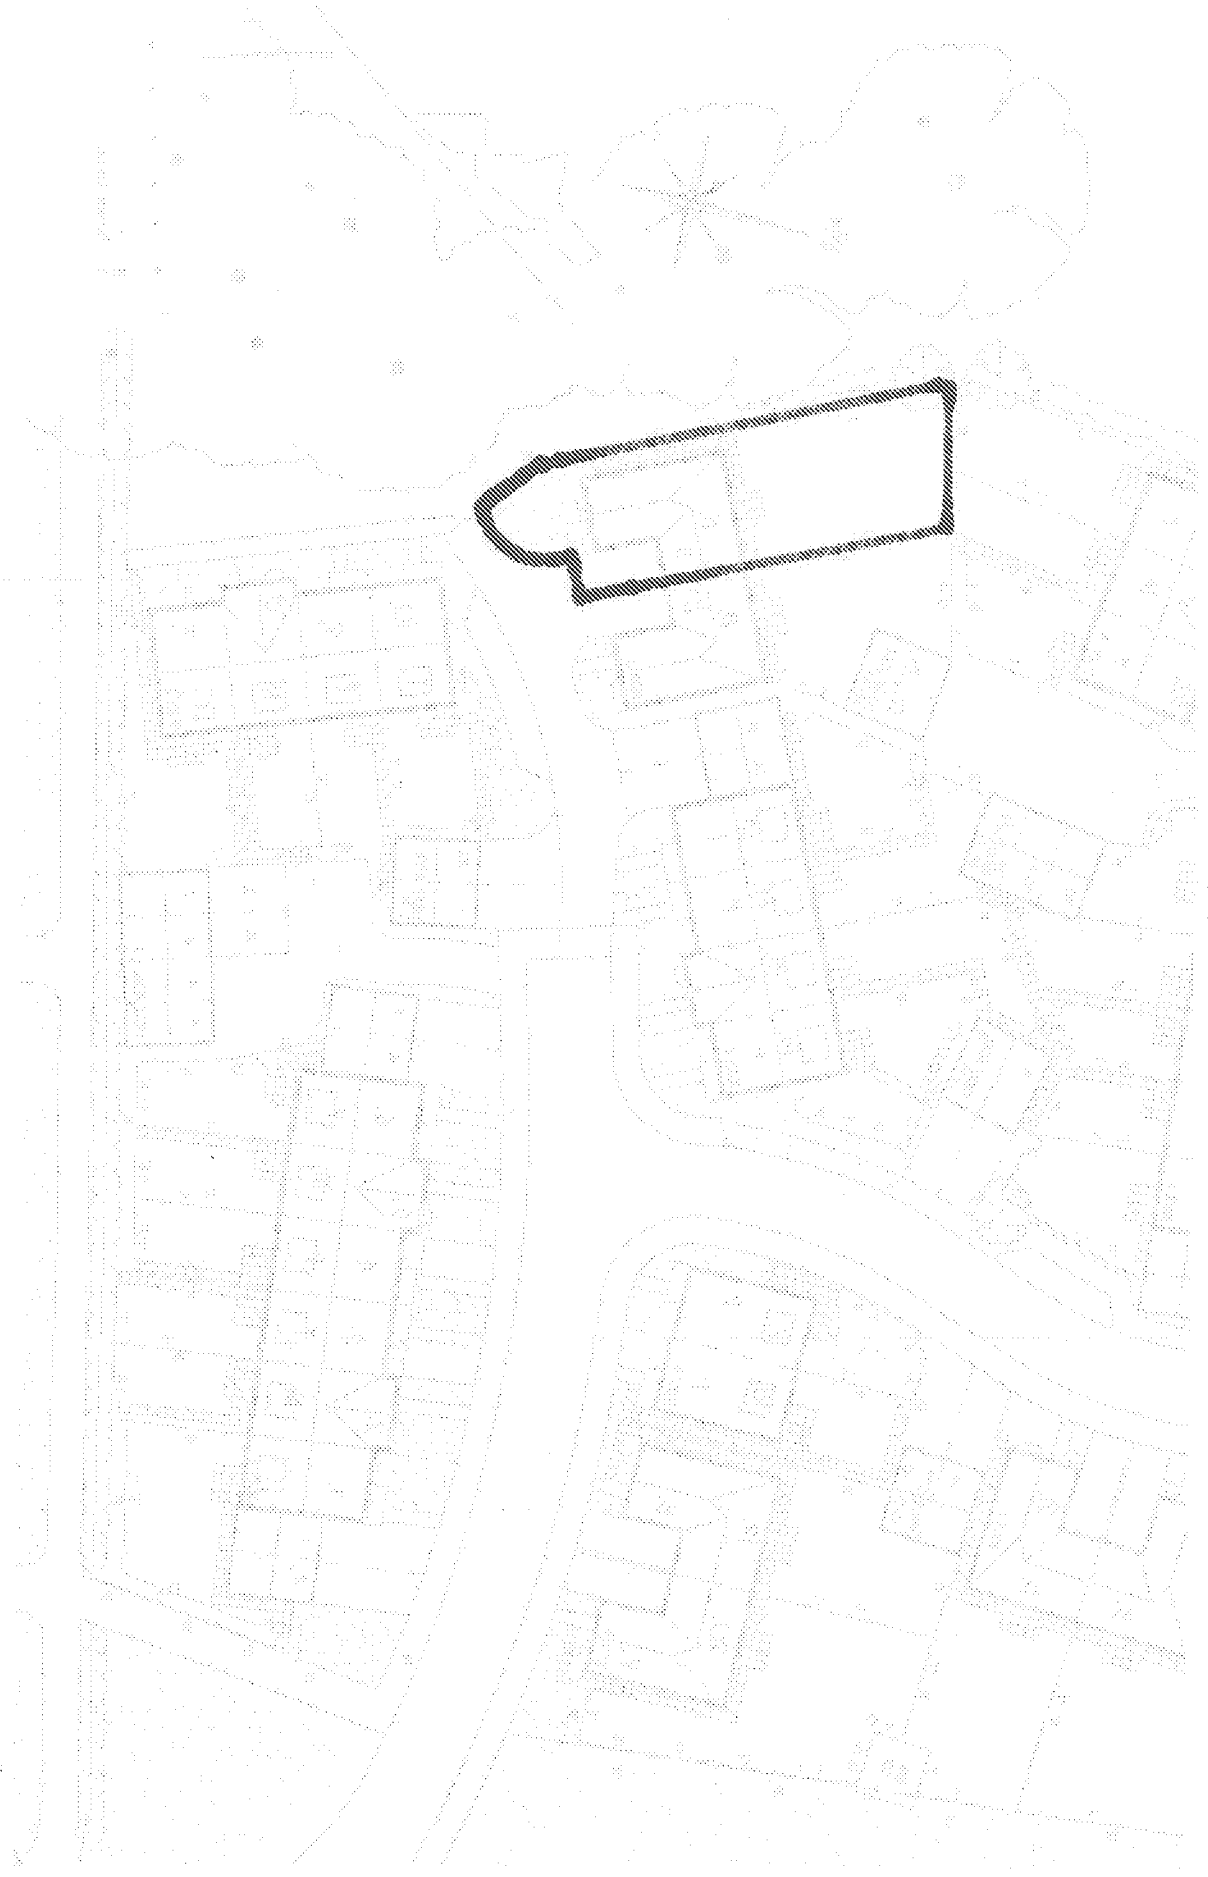


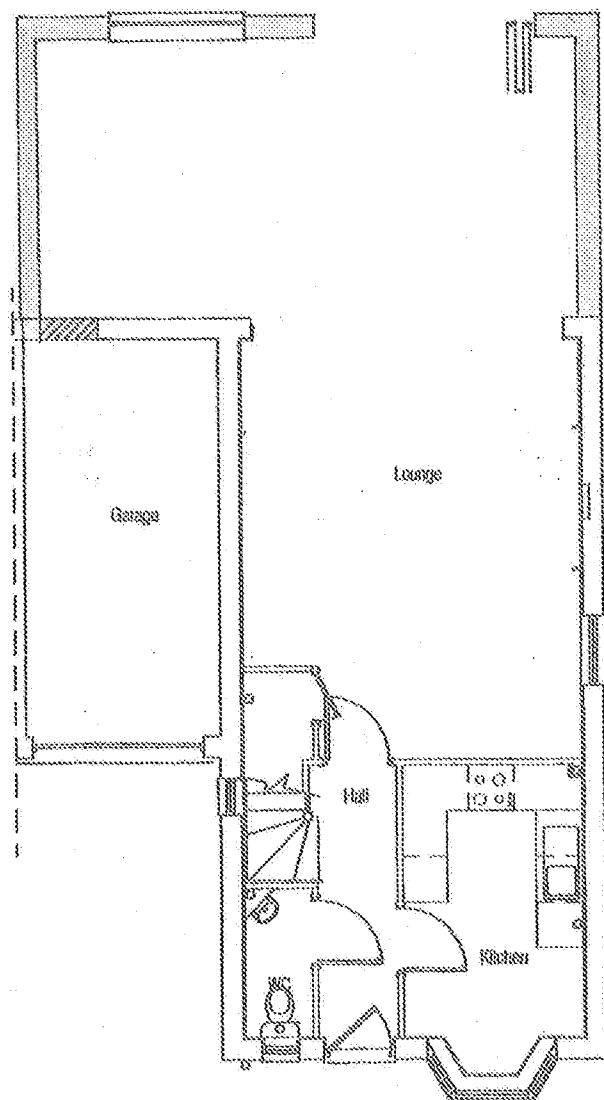

Ground Floor Plan

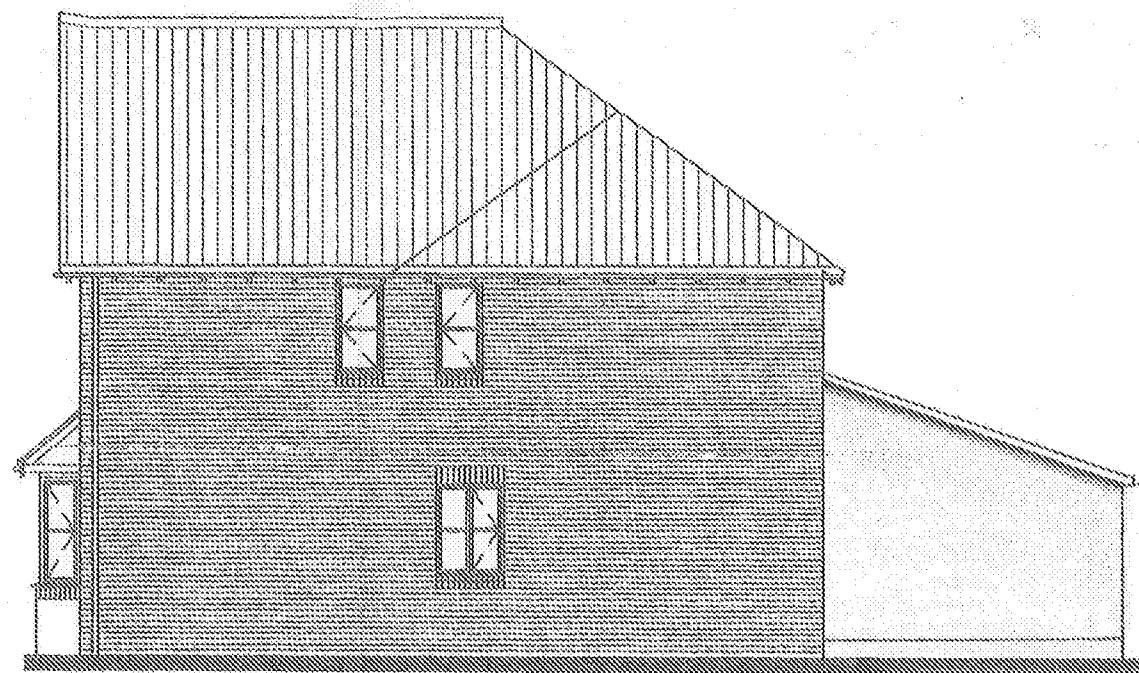

Side Elevation

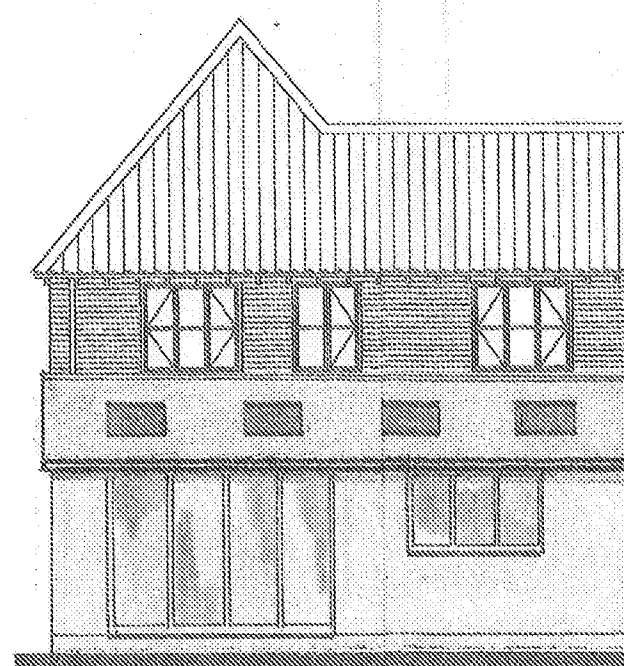

Rear Elevation

TUNMORE DESIGN and BUILD
UNIT 2 HOLLYACRE TODDINGTON LANE
LITTLEHAMPTON W.SUSSEX
BN17 7PP


t: 01903 723791
e: contact@tunmoredesign.co.uk
f: 01903 731825

Construction of new rear extension


34 Poplars
LITTLEHAMPTON, W.Sussex

PROPOSED FLOOR PLAN AND
ELEVATIONS


Date.	Scale.	Drawn
Jul-15	1:100 @ A4	TT
Dwg No	Revn.	
POPS1		

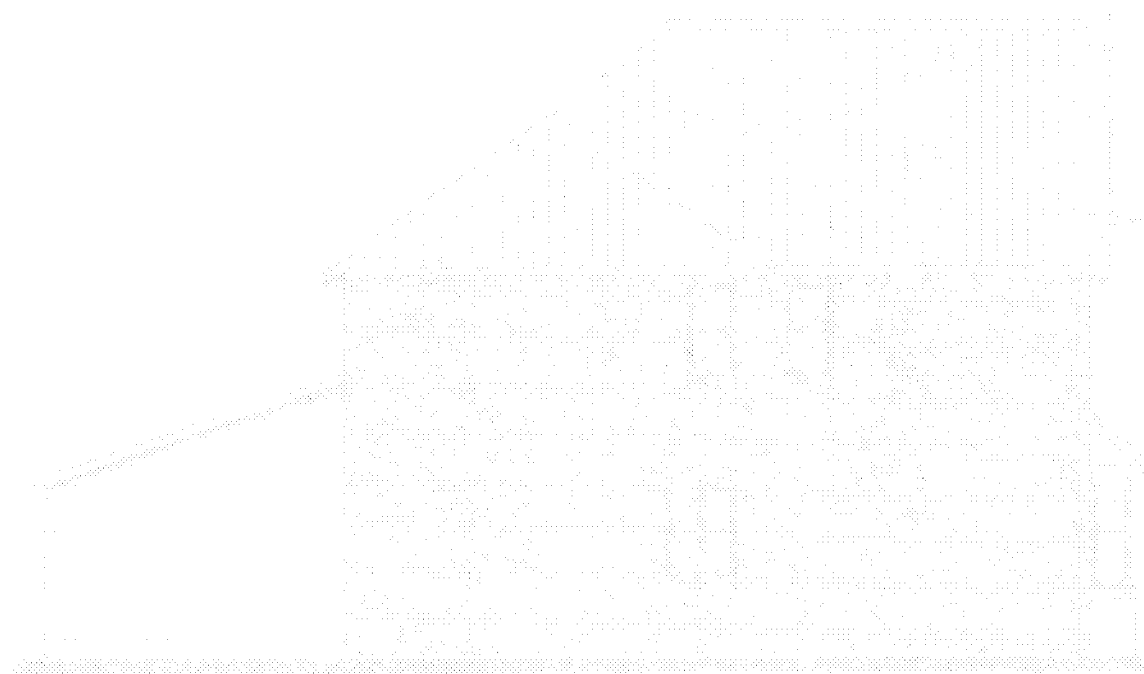

Front Elevation

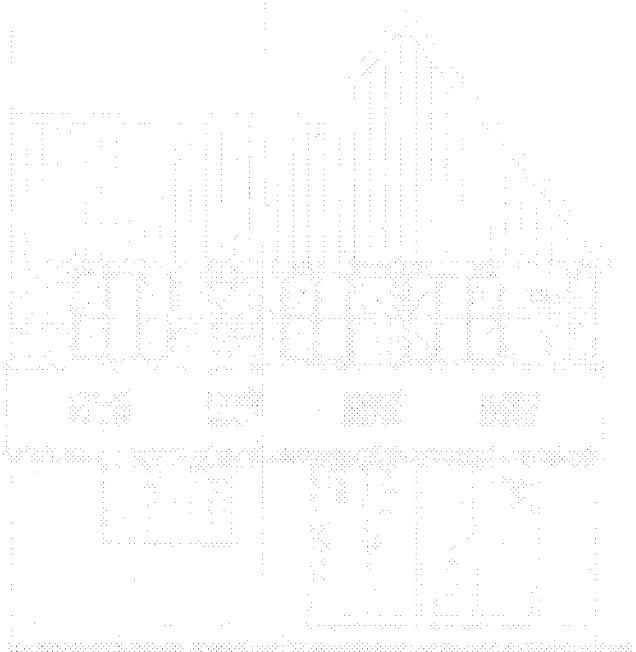

Rear Elevation

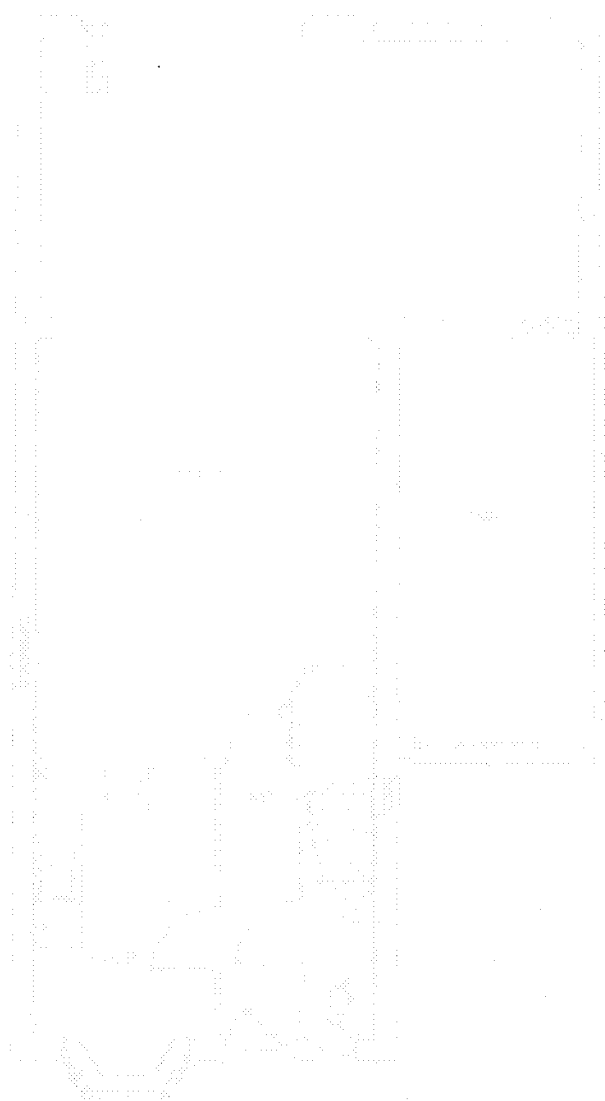

Side Elevation

1. The house is a single-story structure with a gabled roof. The front facade features a central entrance with a small porch supported by columns. There are windows on either side of the entrance and a larger window above the porch. The drawing is a line art representation.

