1 0 5 10

Scale bar 1:50

Proposed Floor Plans

Ground Floor Plan
1:50

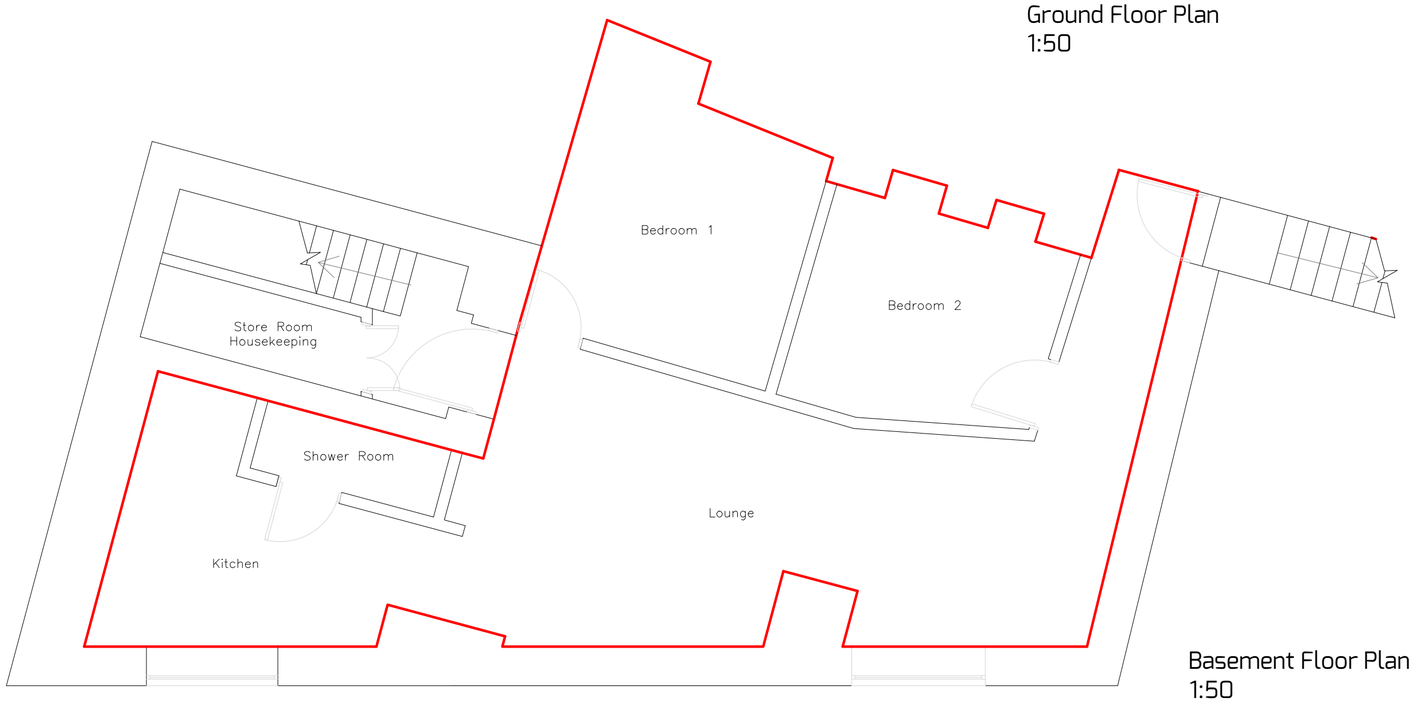

Basement Floor Plan
1:50

Dimensions & Scales
Do not scale off this drawing unless for Local Authority purposes. The Contractor is responsible for checking all levels, site dimensions etc. prior to ordering materials and starting work on any element.

Any discrepancies or anomalies should be brought to the attention of Caldotec Ltd prior to commencement of the works.

Rev.	Details	Date
R1	Client addition of railings	19/07/18
R2	Annotation update	23/07/18
R3	Removal of railings	25/10/18

Caldotec Architectural design

10-11 The Parade
Willowhayne Crescent
East Preston
West Sussex
BN16 1NS

01903 859176
info@caldotec.co.uk
www.caldotec.co.uk

Issued for:	**Drawn**	**Checked**
Discussion	NJ	RM
Planning Application	NJ	RM
Building Control		
Construction Issue		
As Built		

Proposed Floor Plans

Client Mr P Bedford
Site Address
36-38 Surrey Street
Littlehampton
West Sussex
BN17 5BH

Printed As Shown on A2
Date 25/10/2018
Drawing Number 17279/02R3