


The Old House
37 East Street
Littlehampton
West Sussex BN17 6AU

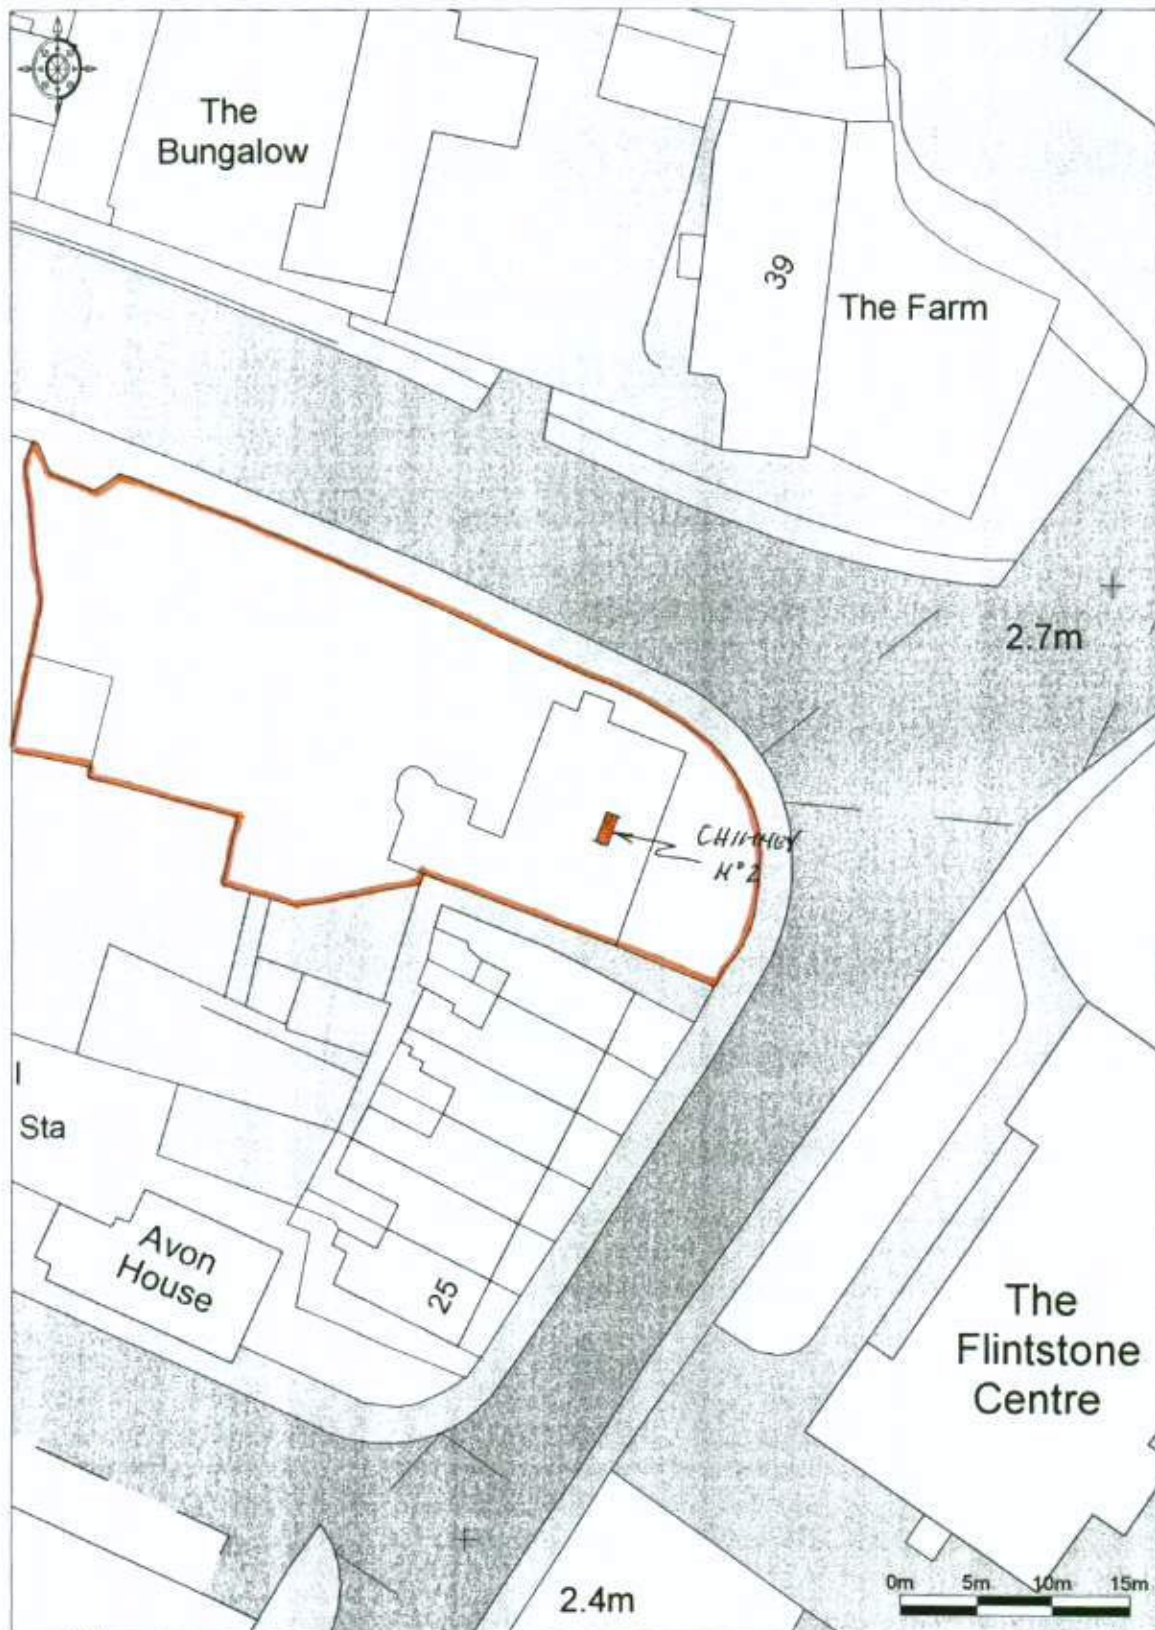

Enabled by
Ordnance
Survey

© Crown Copyright 2009. All rights reserved. Licence number 100020449. Plotted Scale - 1:500

Site Drawing

KJW Design and Drawing Services
tel. 01428 664304