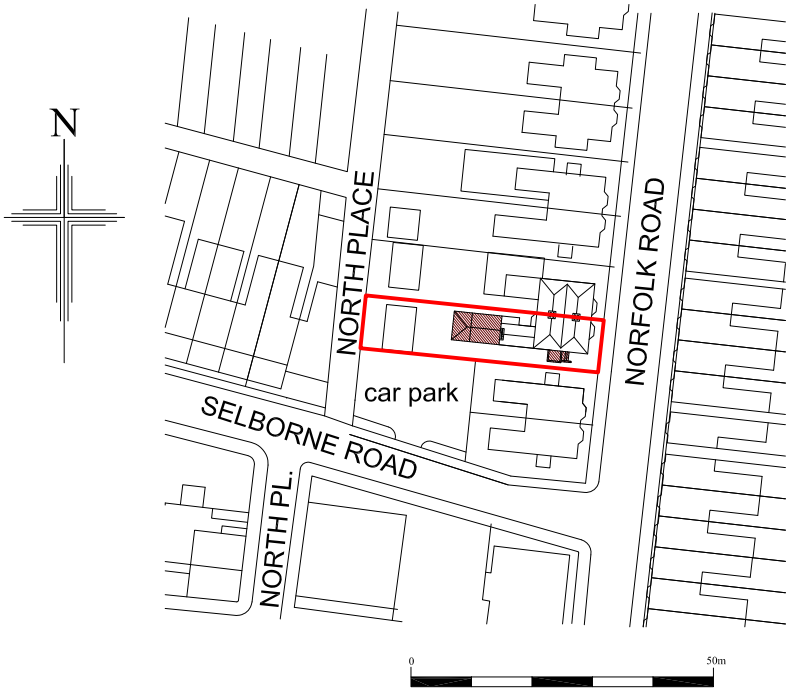

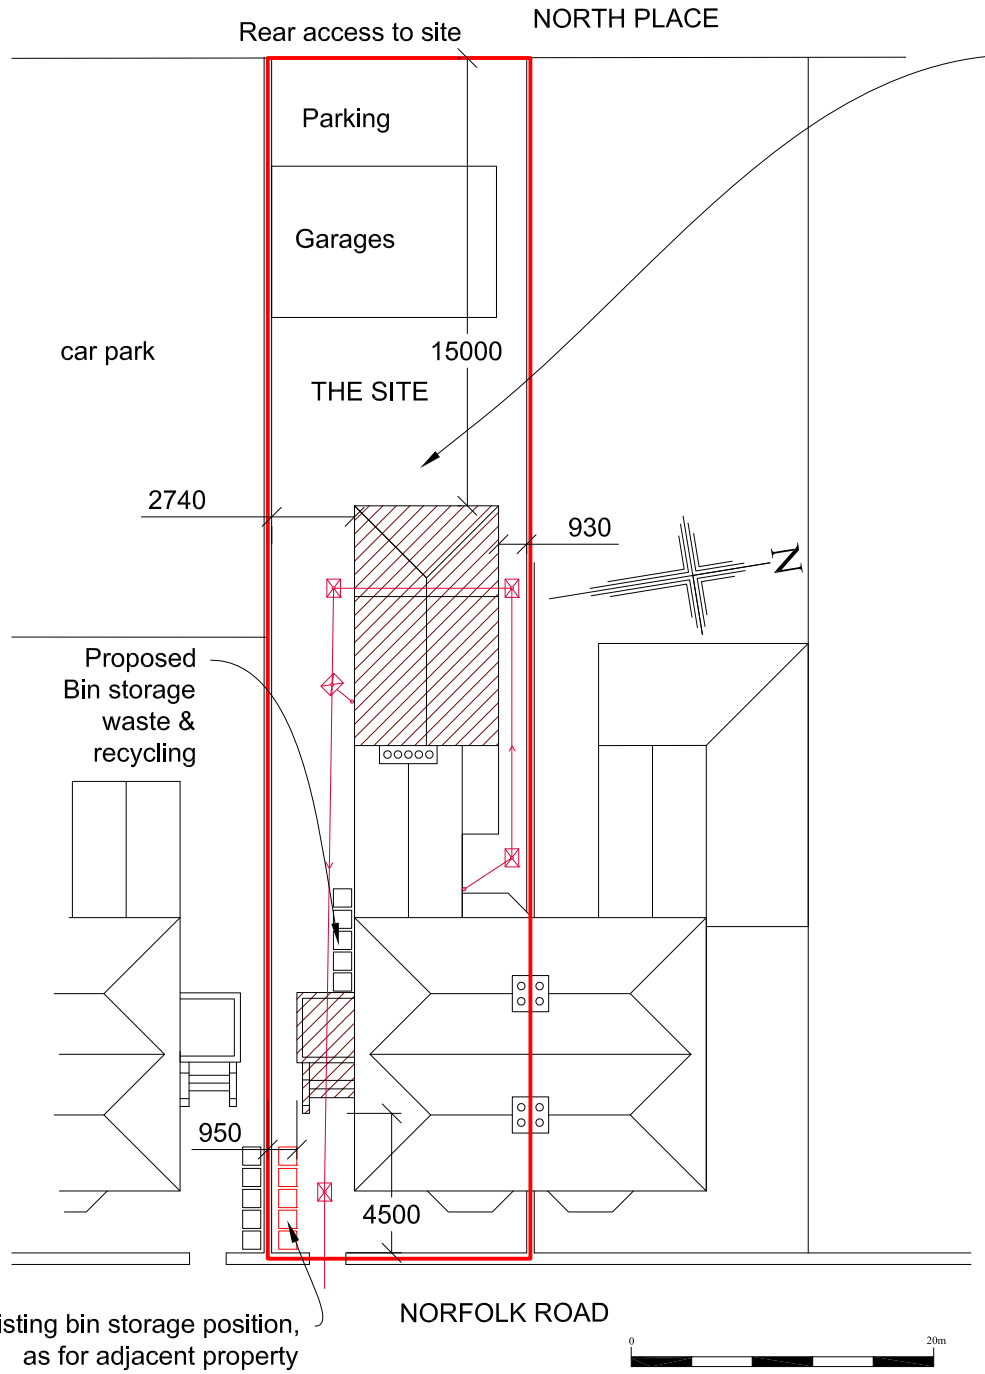

no increase in impermeable surfaces throughout site as footprint of proposed extension is currently covered with concrete hard surface

REVISIONS
A: Bin storage & outlining added
B:
C:
D:
E:
F:

Ordnance Survey LIcence number 100045702
(c) Crown copyright 2013 . All rights reserved.

Notes

1. These are computerised drawings for the purposes of obtaining planning & building regulations approvals & are based on certain overall measurements. They do not constitute working drawings.
2. Distortion and uneven walls etc. have been ignored with some average measurements.
3. Dimensions shown must not be relied upon and must be checked on site and verified prior to commencement of work.
4. Where applicable this drawing is to be read in conjunction with other consultants' drawings & calculations.
5. Do not scale from these drawings, except for planning purposes
6. Any Work undertaken prior to Planning and Building Regulations Approval is done so entirely at the Client/Contractors own risk

(c) 2013 - A.H.Sutcliff

SUTCLIFF CONSULTANTS Ltd
Surveyors & Architectural Consultants
RICS
Crossbush Cottage
11 Crossbush Road
Felpham, Bognor Regis
West Sussex, PO22 7LS
Tel: 01243 586004
Fax: 08708 793194
Mob: 07799 393250
Email: mail@sutcliffconsultants.co.uk

PROJECT DETAIL
18 Norfolk Road
Littlehampton

Extension to enlarge g'nd & 1st floor flat & side porch
FOR: Mr. R. Overington

DRAWING SCALE: 1:1250, 1:250
Block & location plans
DATE: March 2013
DRAWN: A. H. Sutcliff
DRAWING: 1398/03/Bloc REVISION: A