
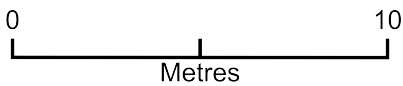


24 Gosden road

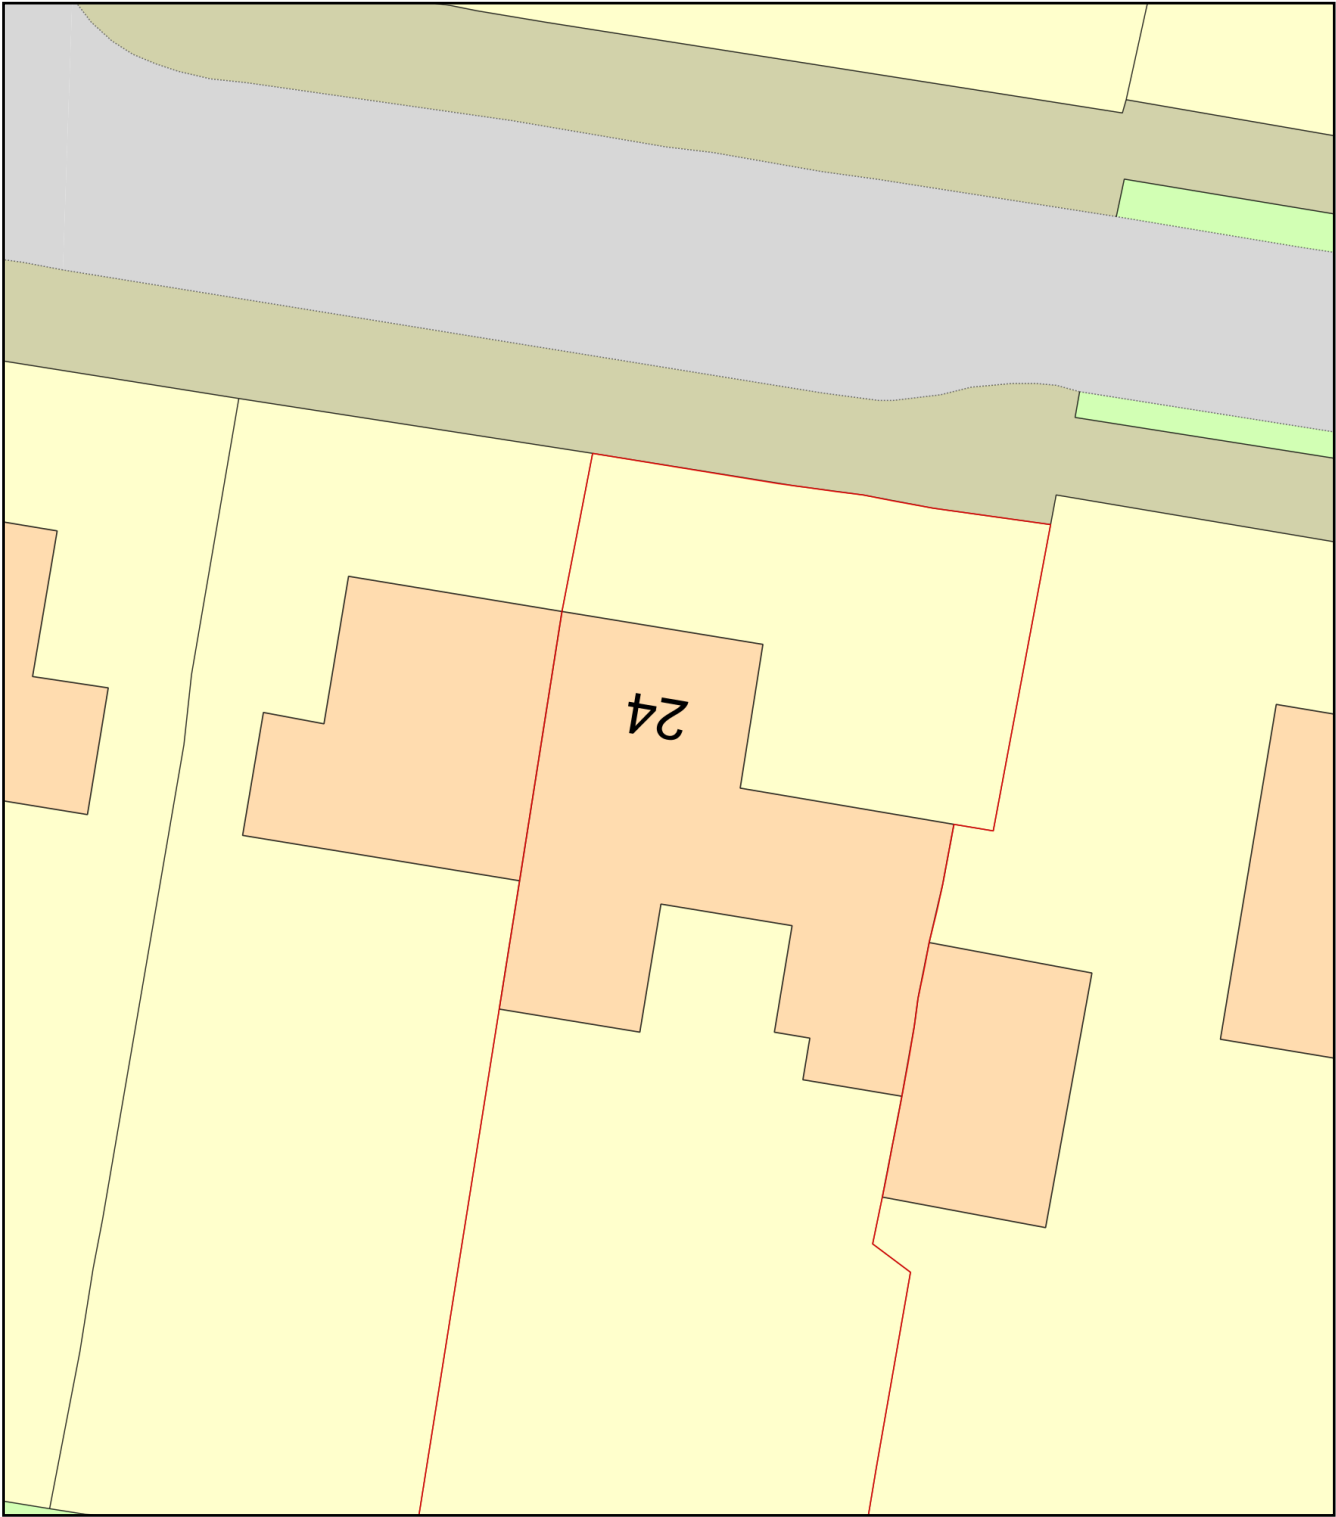

Plan Produced for: Arun
Date Produced: 17 Jul 2019
Plan Number/Project ID: TQRQM19198092930566
Scale: 1:200 @ A4