

ARUN DISTRICT COUNCIL LU/229/15/PL

IF IN DOUBT - ASK!

REVISION HISTORY				
REV	ECR No	DESCRIPTION	DATE	APPROVED
1		First Revision	17-08-15	AS

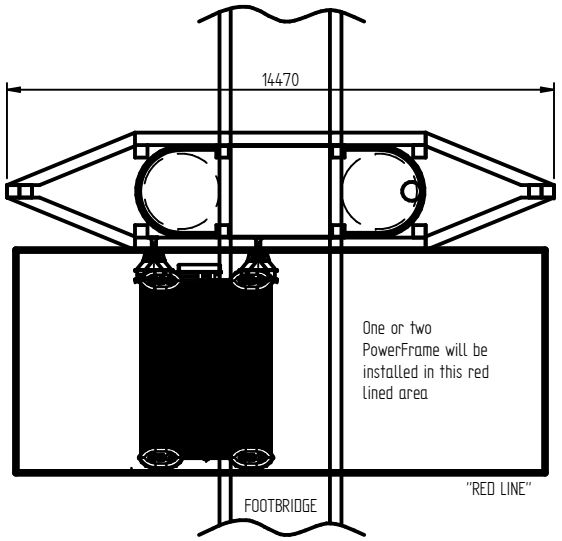

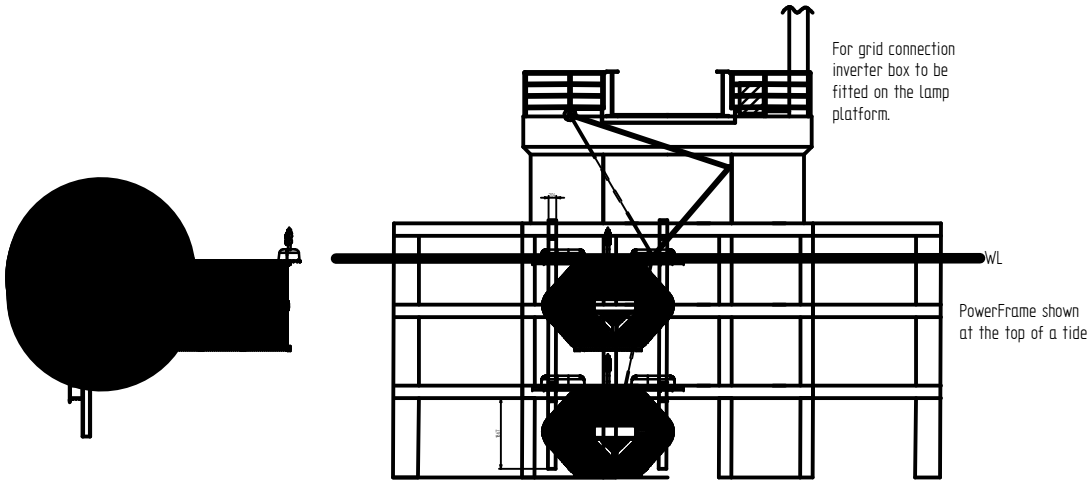

	NAME	DATE
DRAWN BY	Alan	17/08/15
CHECKED		

FILE NAME: 10291 rev 1 1_200 drawing red bridge for ADC.dft

enquiries@saundersenergy.co.uk

3rd ANGLE PROJECTION

UNLESS OTHERWISE SPECIFIED
Dimensions in millimetres
Linear dimensions: X ±0,5 X,X ±0,2 X,XX ±0,1
Angular dimensions: X ±1,0 X,X ±0,2

Saunders Energy Limited

This drawing is copyright and the property of Saunders Energy Limited. It must not be copied in part or whole or otherwise disclosed without the permission of the company. Any copies of this drawing made by any method must bear this legend:
© Saunders Energy Limited 2015

TITLE 1:200 drawing red bridge for ADC

SIZE	DWG NO	REV
A4	10291	1

MATERIAL:

SCALE: 1 : 200	WEIGHT:	SHEET 1 OF 1