

ARUN DISTRICT COUNCIL LU/229/15/PL

IF IN DOUBT - ASK!

REVISION HISTORY				
REV	ECR No	DESCRIPTION	DATE	APPROVED
1		First Revision	17-08-15	AS
2		Second PowerFrame shown within red line	22-09-15	AS

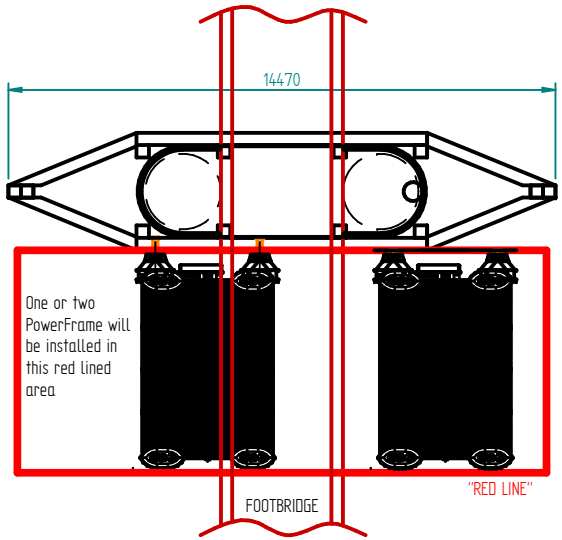

A

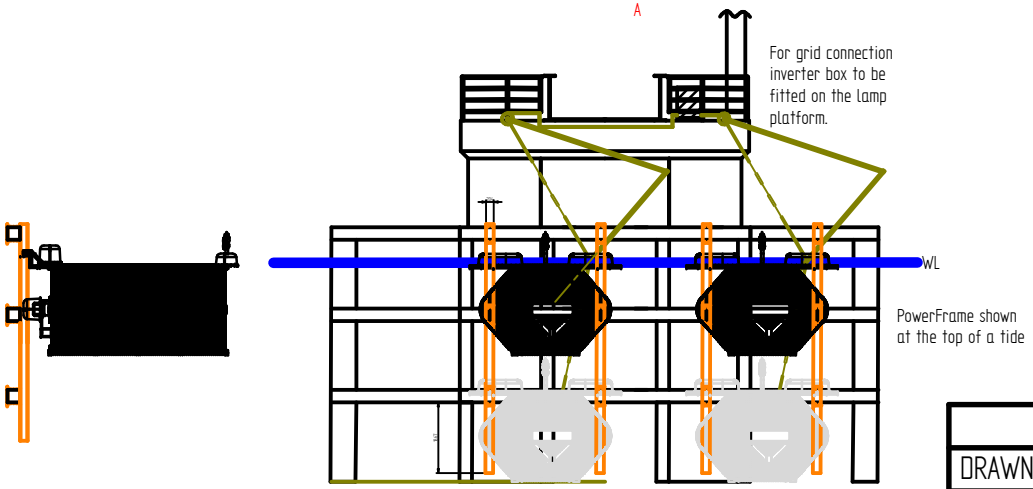

	NAME	DATE
DRAWN BY	Alan	20/09/15
CHECKED		

FILE NAME: 10291 rev 2 1_200 drawing red bridge for ADC.dft

enquiries@saundersenergy.co.uk

UNLESS OTHERWISE SPECIFIED
Dimensions in millimetres
Linear dimensions: X ±0,5 X,X ±0,2 X,XX ±0,1
Angular dimensions: X ±1,0 X,X ±0.2

3rd ANGLE PROJECTION

Saunders Energy Limited

This drawing is copyright and the property of Saunders Energy Limited. It must not be copied in part or whole or otherwise disclosed without the permission of the company. Any copies of this drawing made by any method must bear this legend:
© Saunders Energy Limited 2015

TITLE 1:200 drawing red bridge for ADC

SIZE	DWG NO	REV
A4	10291	2

MATERIAL:

SCALE: 1 : 200	WEIGHT:	SHEET 1 OF 1