




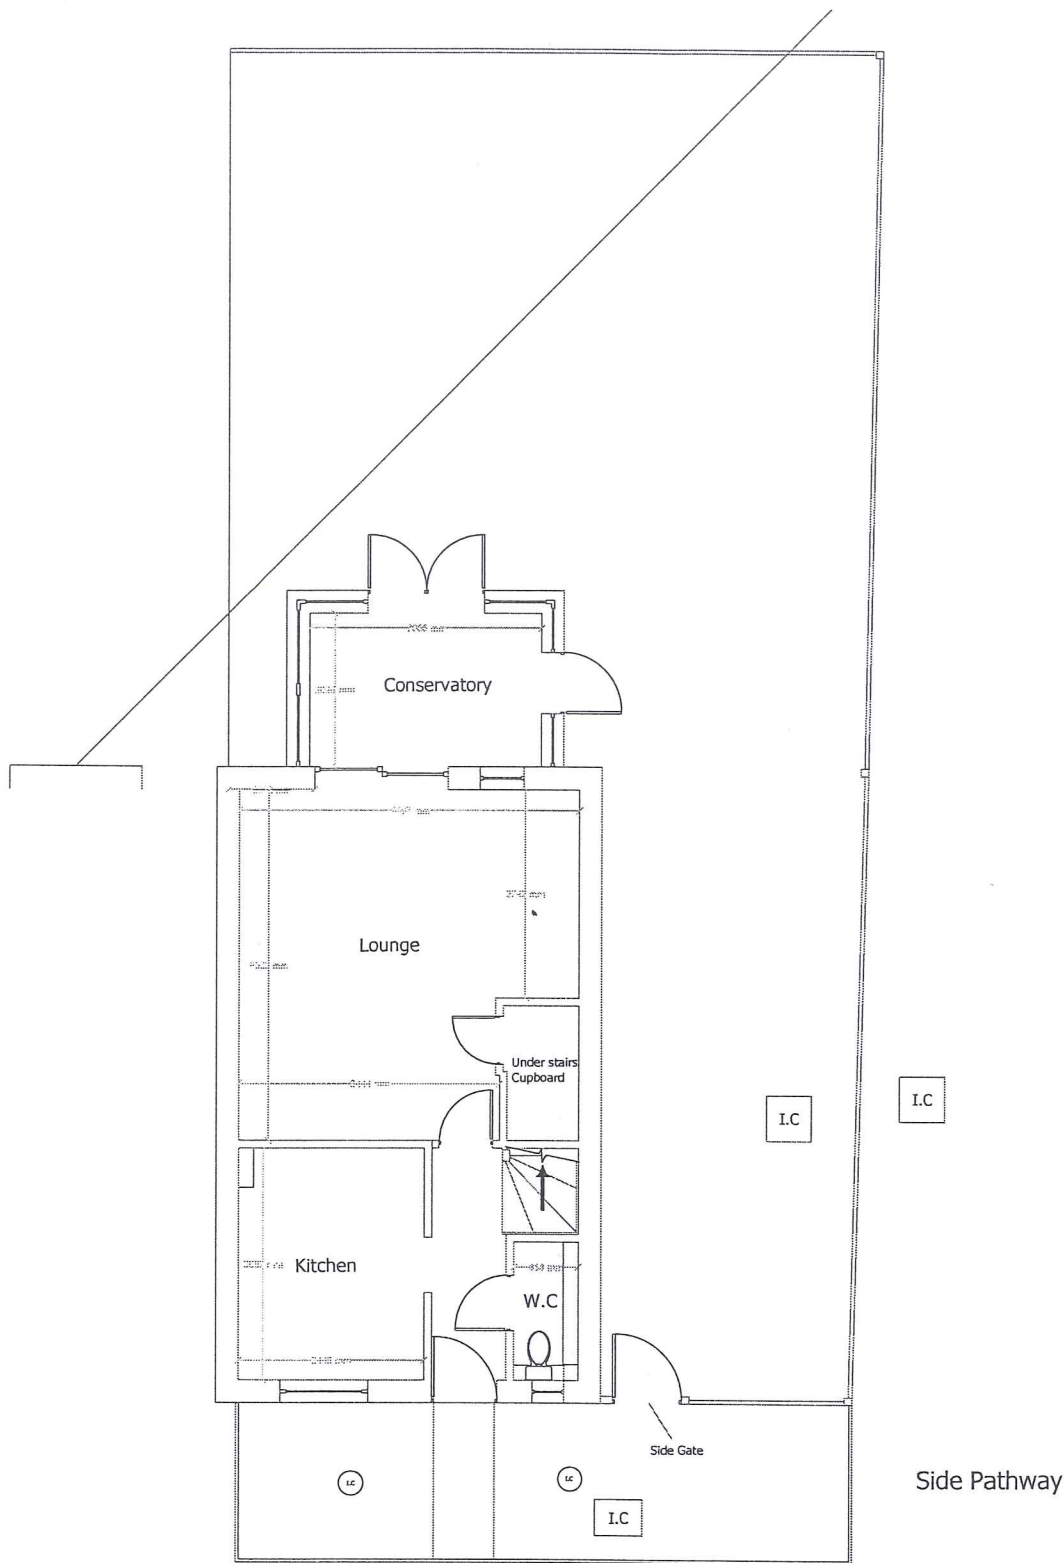

EXISTING GF

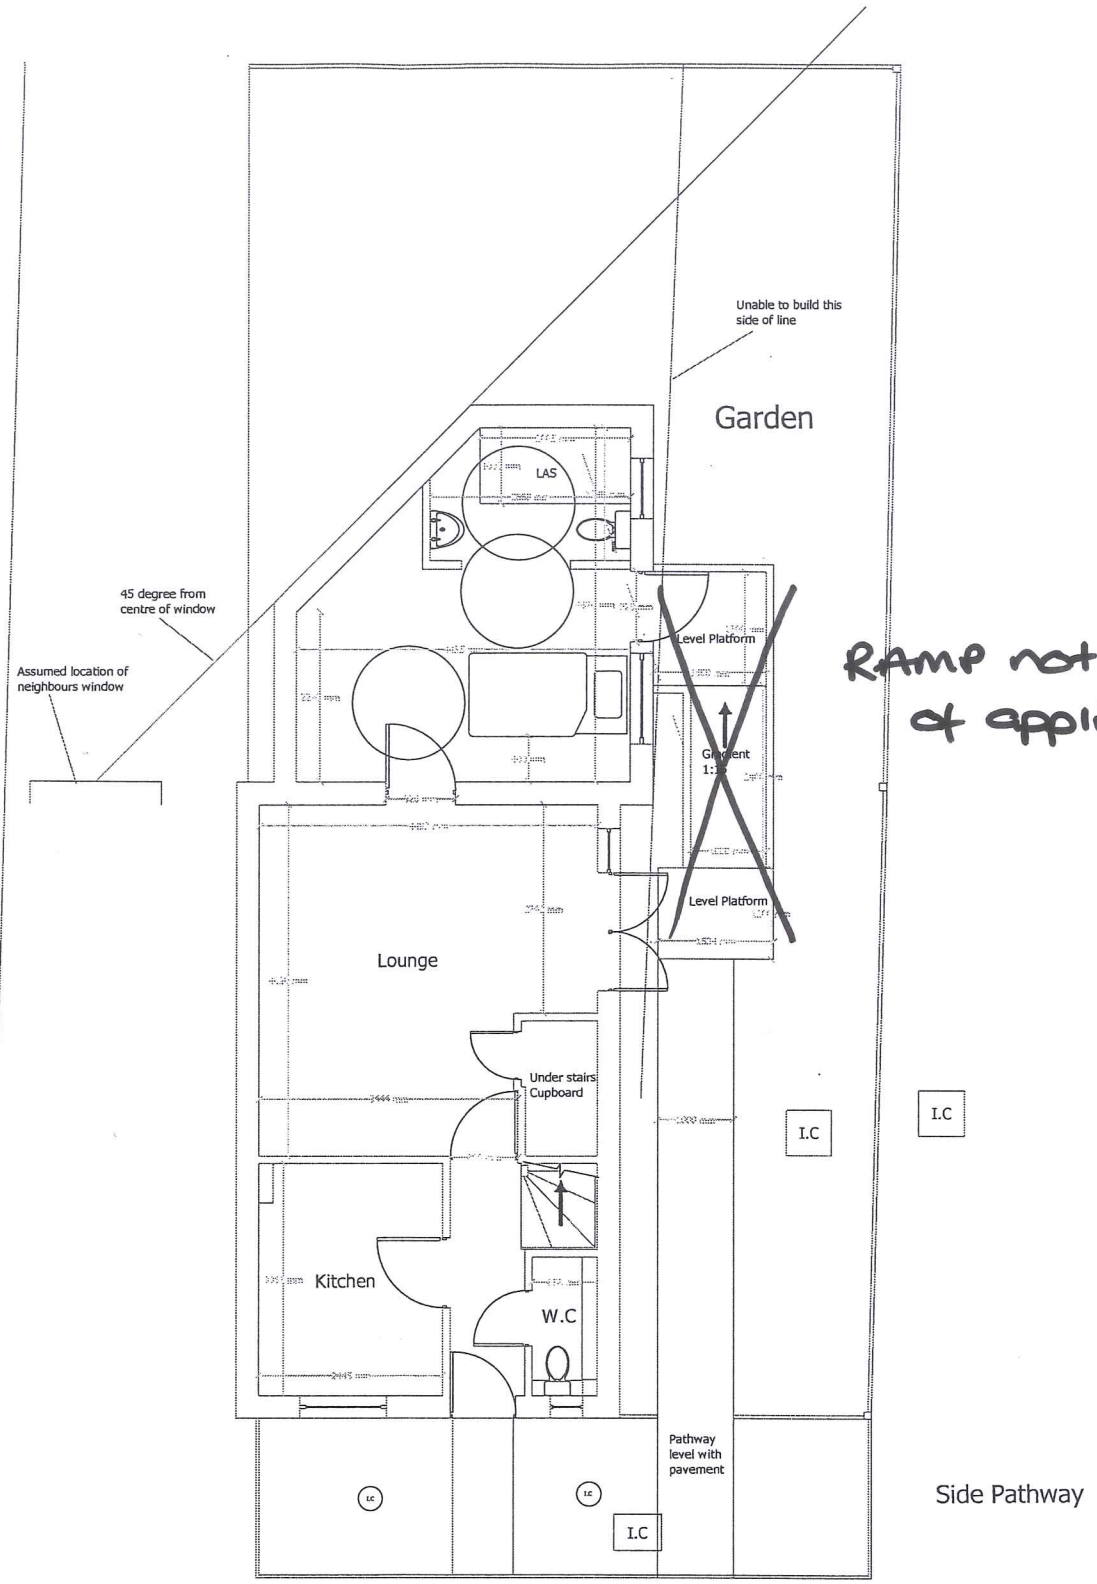

PROPOSED GF
REVISED

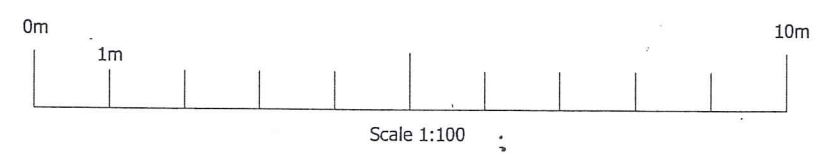

NOTES:

1. All dimensions are in mm and must be checked on site and not scaled from this drawing.
2. Drawings are to be read in conjunction with accompanying documents.
3. Any errors or inaccuracies should be brought to the attention of Amber Living.

Notes

Position of neighbouring window is approximate

Southern Water build over permit required

Curtain between bedroom and bathroom

RAMP not part of application

No.	Description	Date
Amendments:		
Address: 18 Coniston Way Littlehampton West Sussex BN17 6SR		Client: Mr Howard
Drawing Title: Existing & Proposed Plan		Drawing Ref.: mb/02/coniston way 18
Planning Applications Building Regulation Drawings Design Consultants Party Wall Surveyors Building Surveys/ Homebuyers Survey Project Management Disabled Access Auditing Building Defect Analysis CDM Expert Witness		
Contact Details:	Telephone: 01273 415940 Fax: 01273 415941 Email: michael@amberliving.co.uk	
Contact Address:	Unit 3, Tungsten Building, George Street, Portslade, East Sussex, BN41 1RA	
Scale: 1:100	Paper: A3	Date: 20/01/2014
	Revision No: A	Checked By: JJ
		Direction: ↓ N