




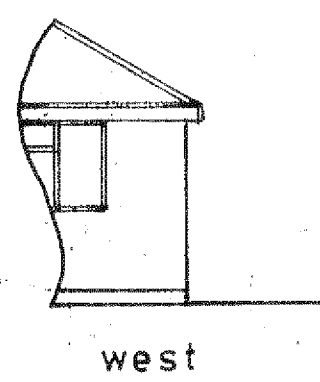

west

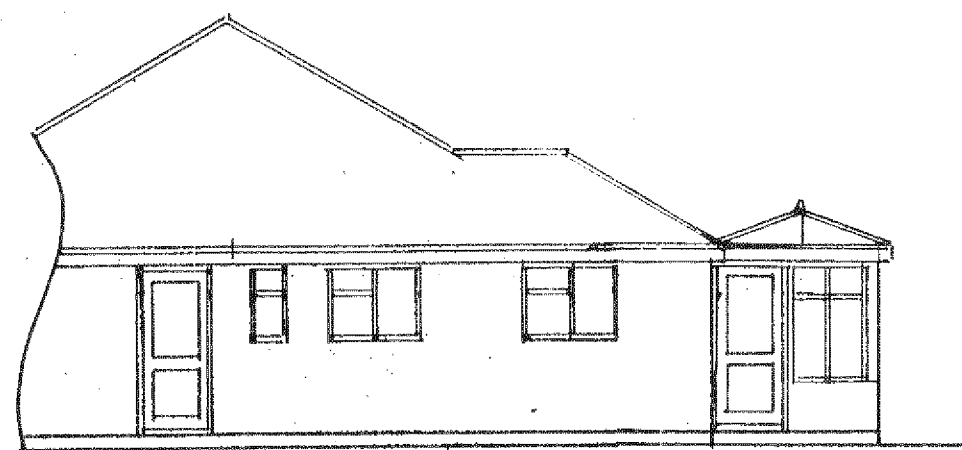


south

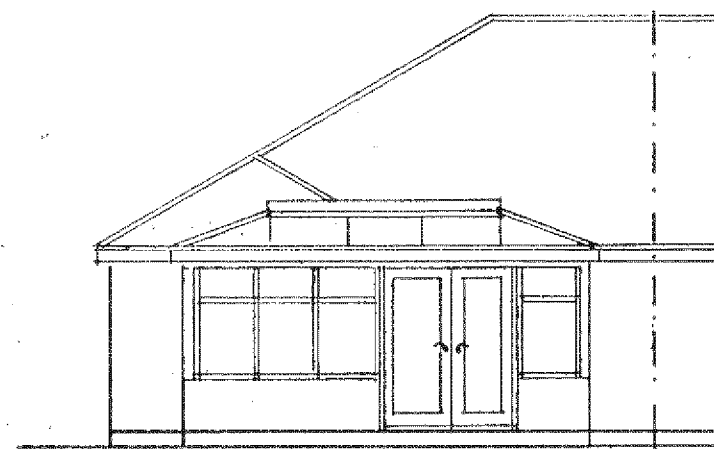


east



1 : 100

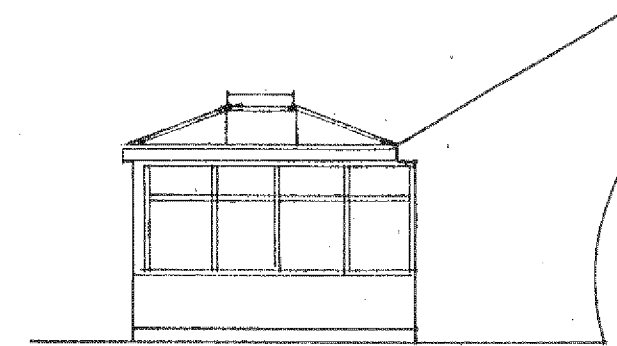


north

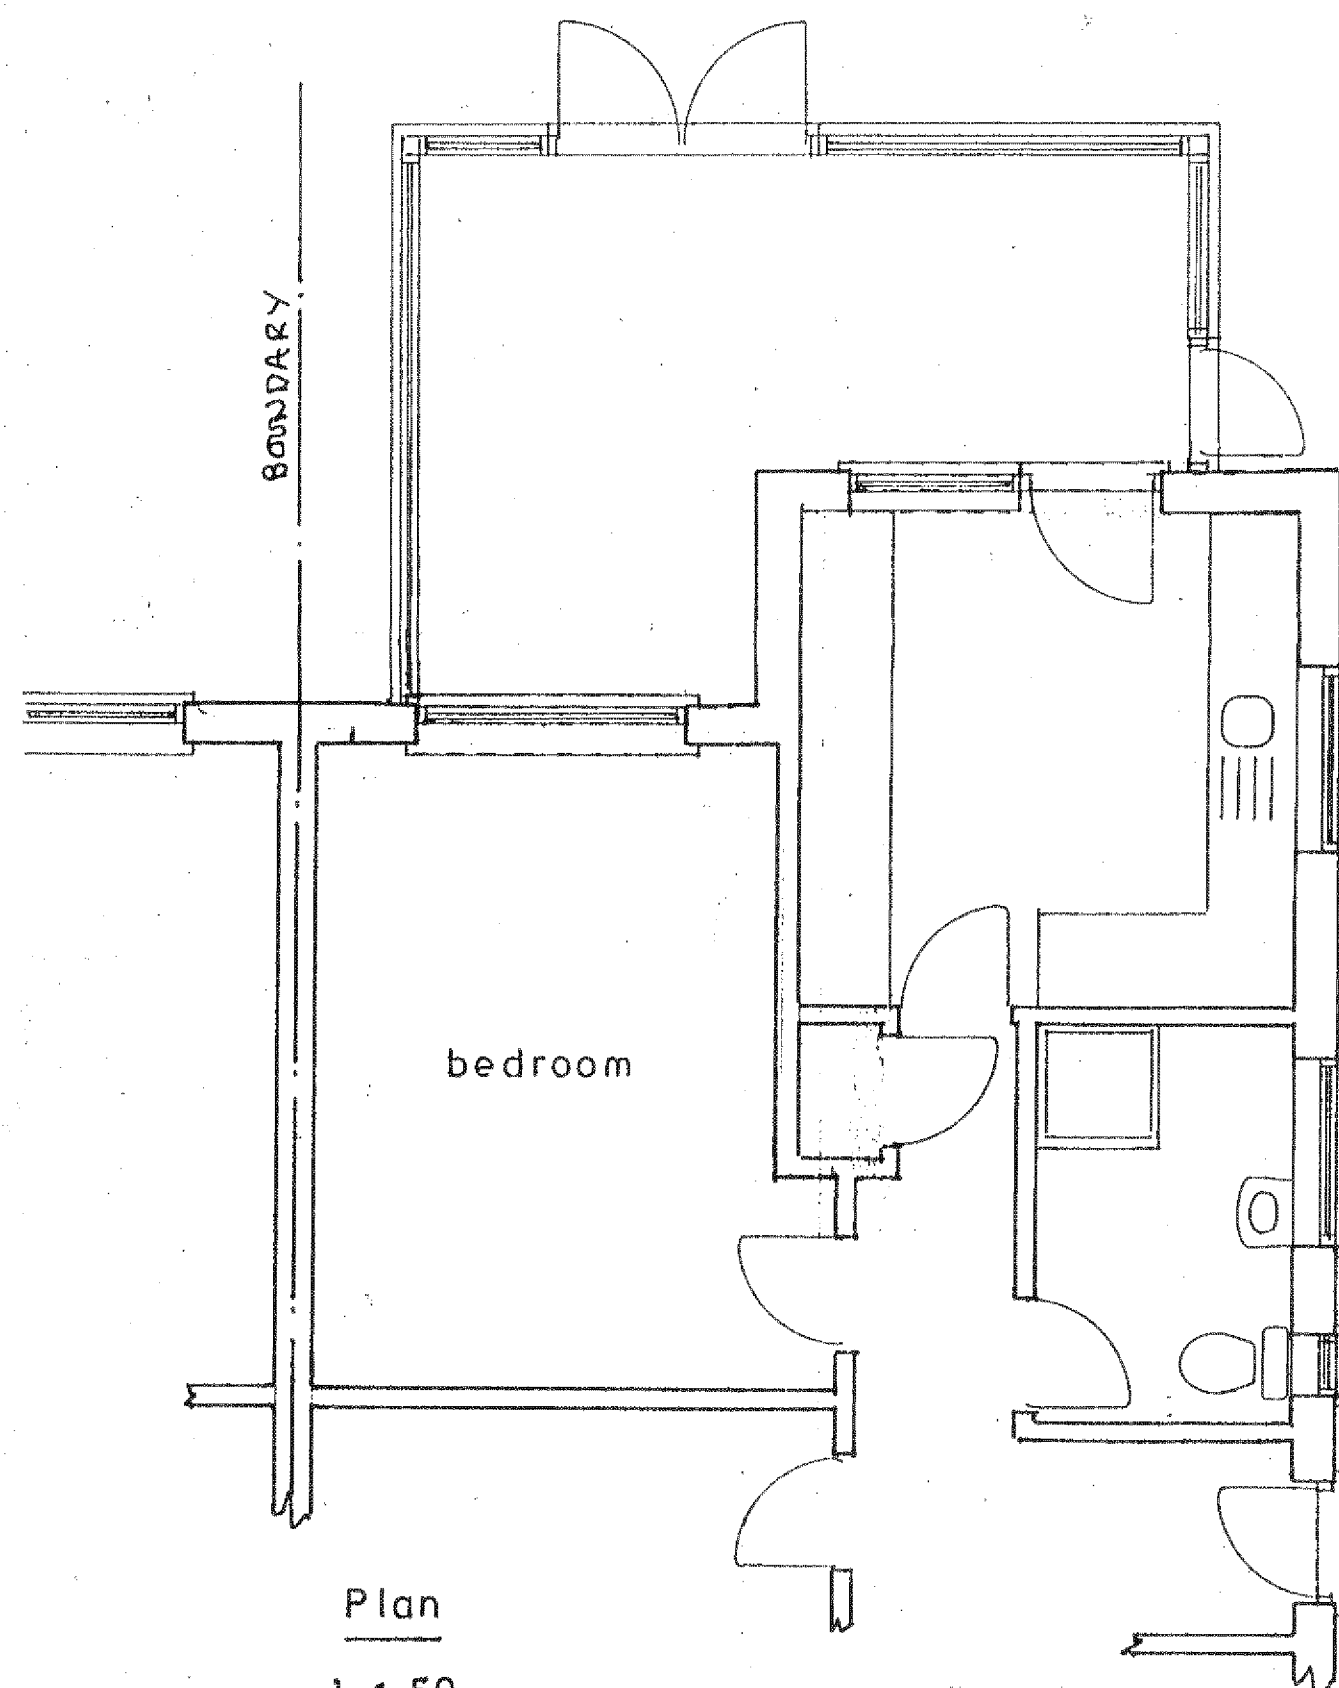

Plan
1 : 50

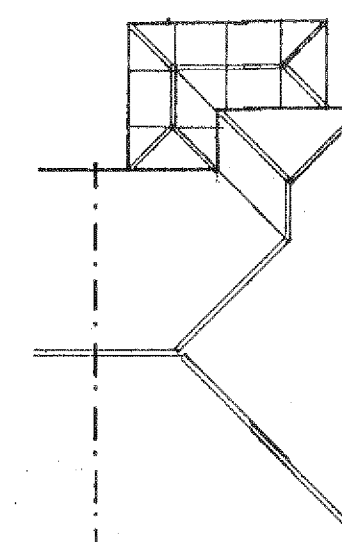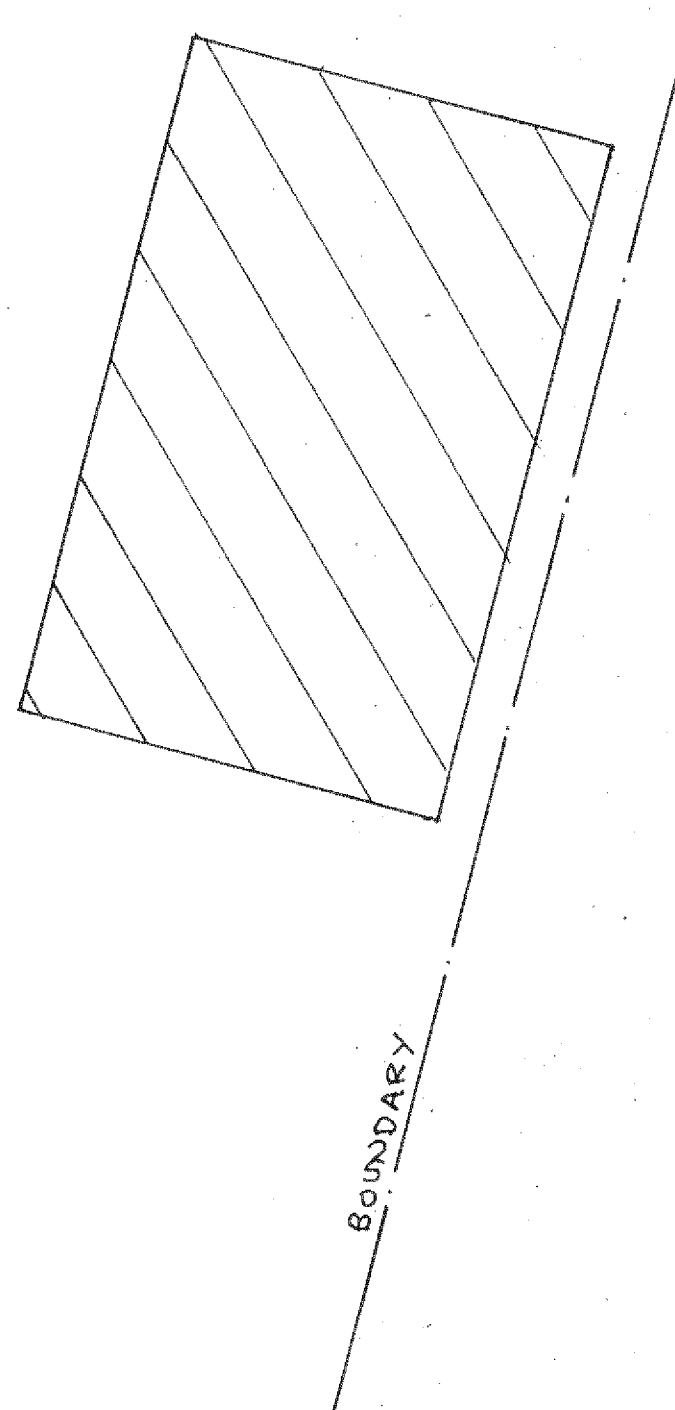

roof plan
1 : 200

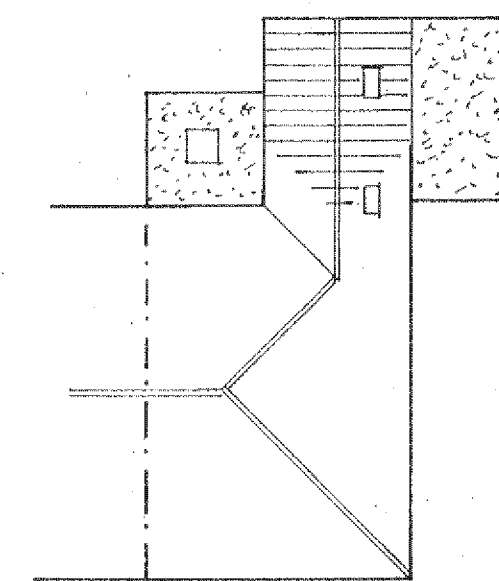

proposed roof plan

sheet 2 of 2

Existing

PROPOSED SINGLE STOREY EXTENSION AT 4, THATCHWAY CLOSE, LITTLEHAMPTON
FOR MR. & MRS. D. BOND.

Bryan Butcher
Rainbow Cottage
Nyetimber Lane
Bognor Regis PO21 3JX
www.bryanbutcher.com