
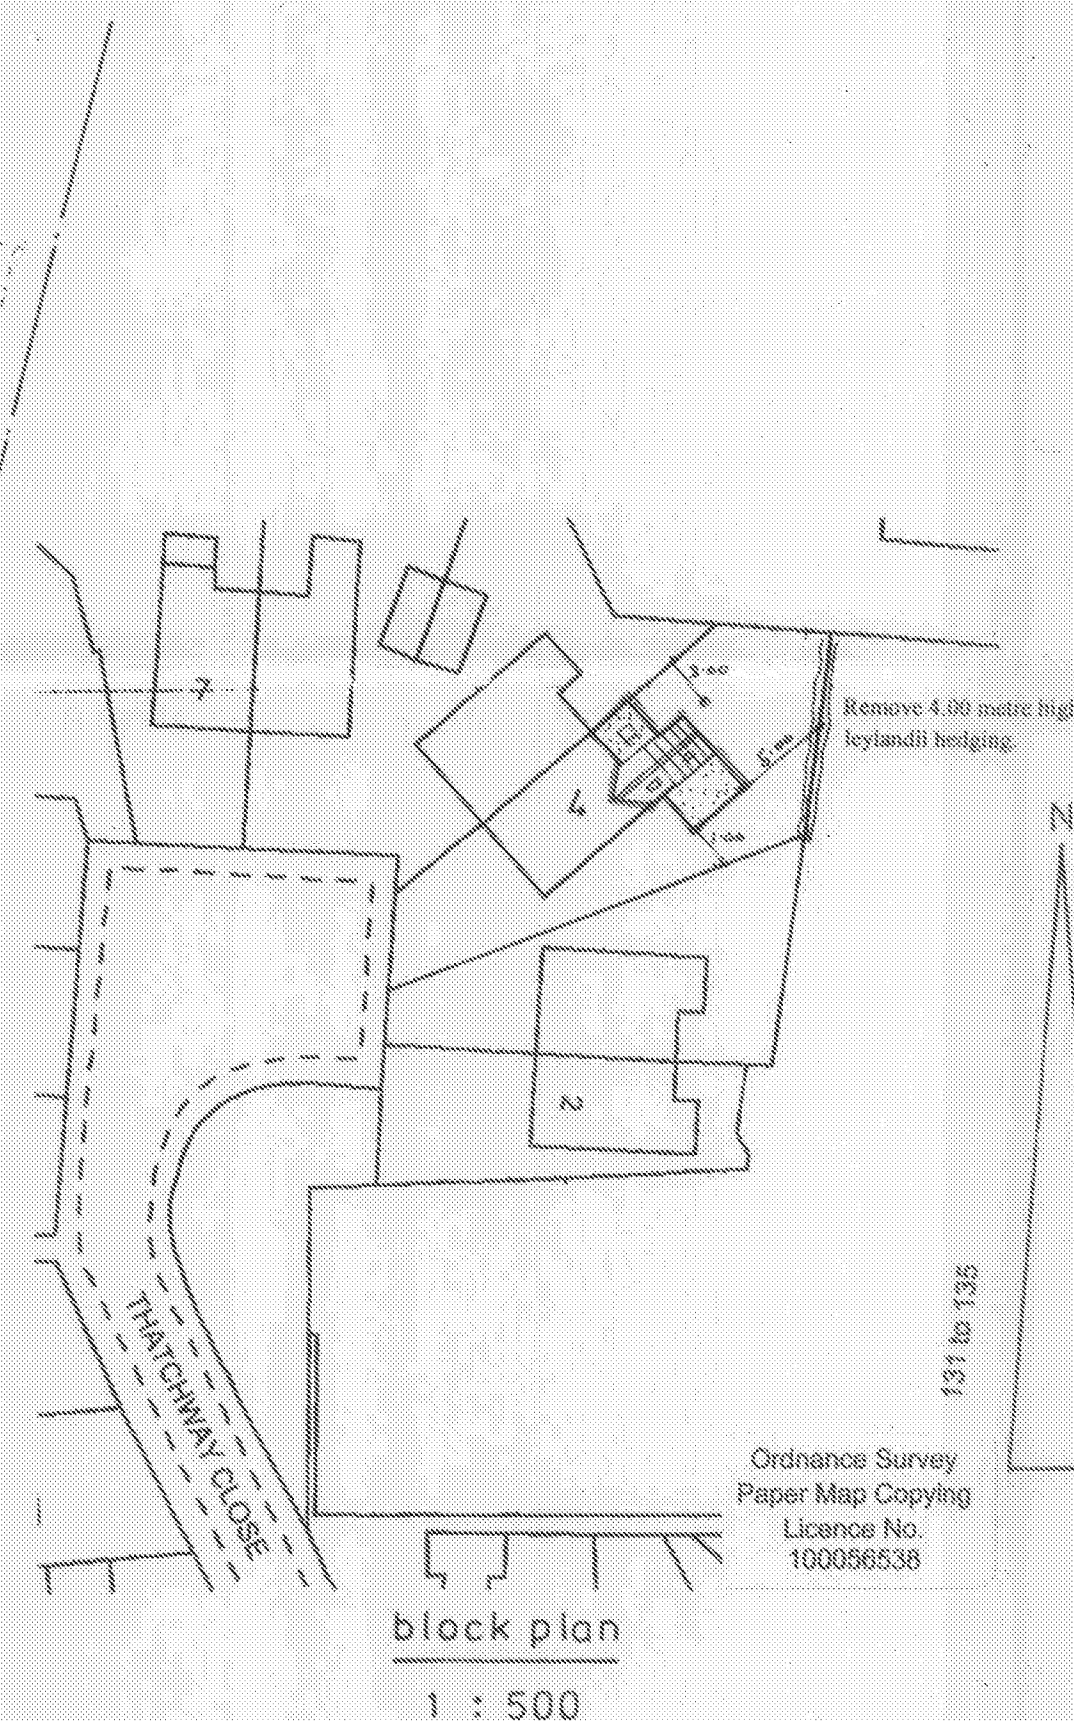
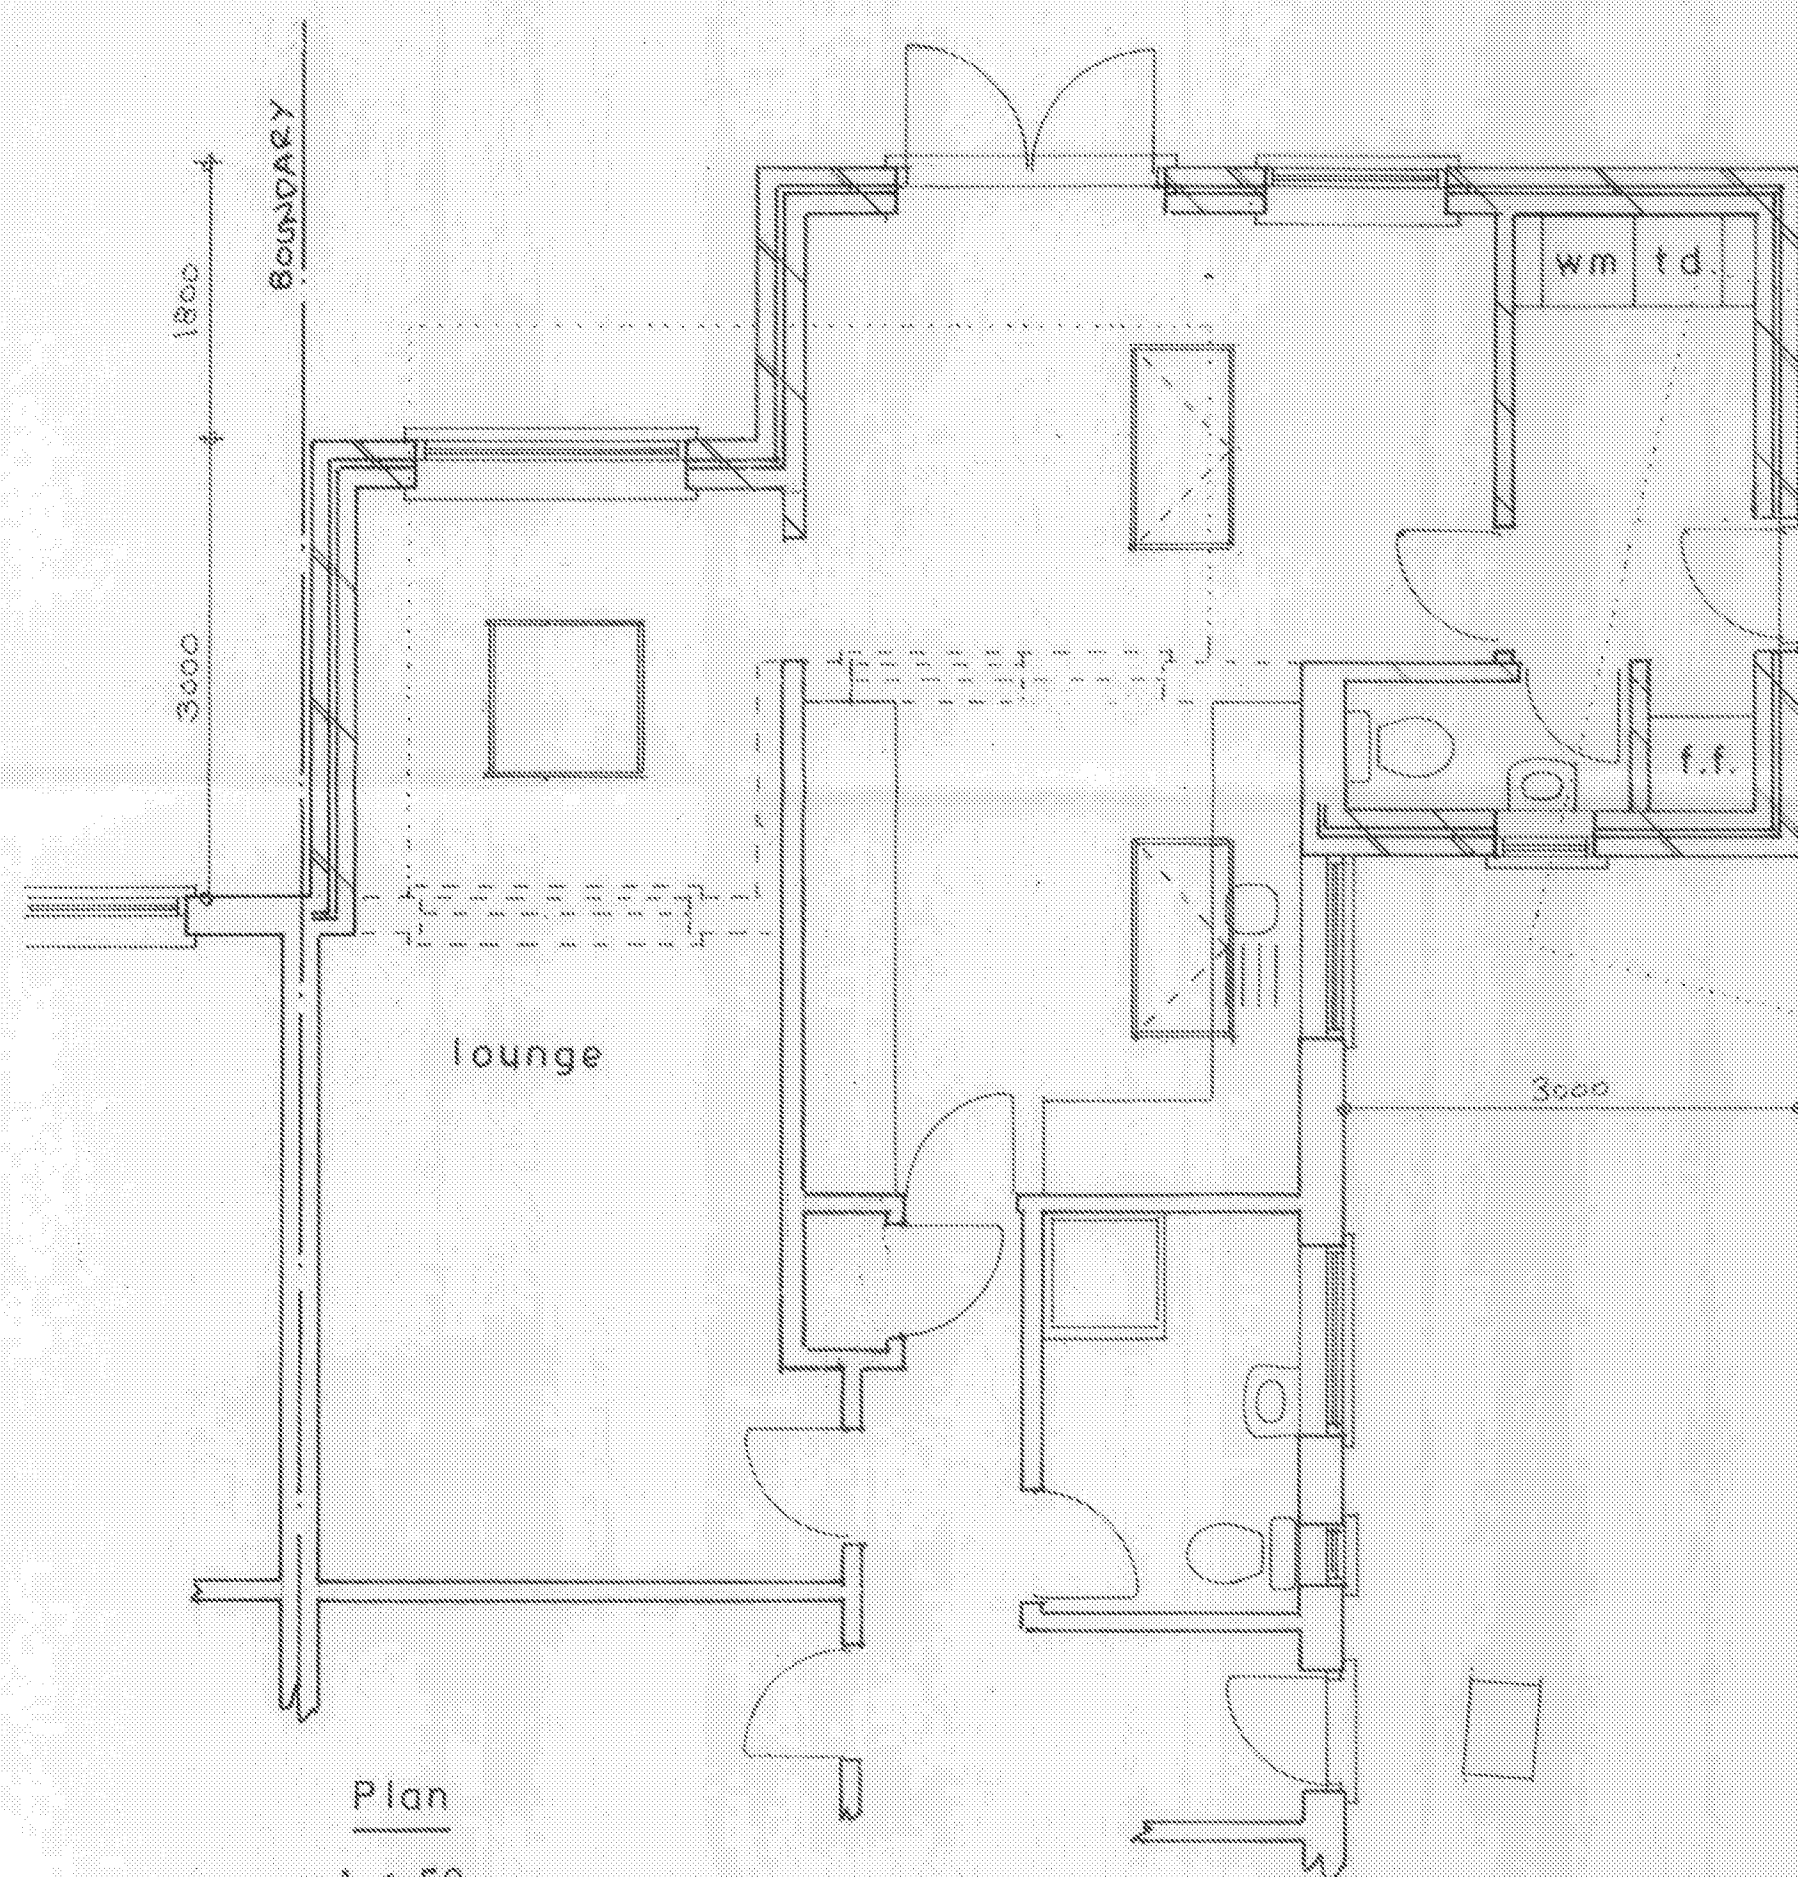


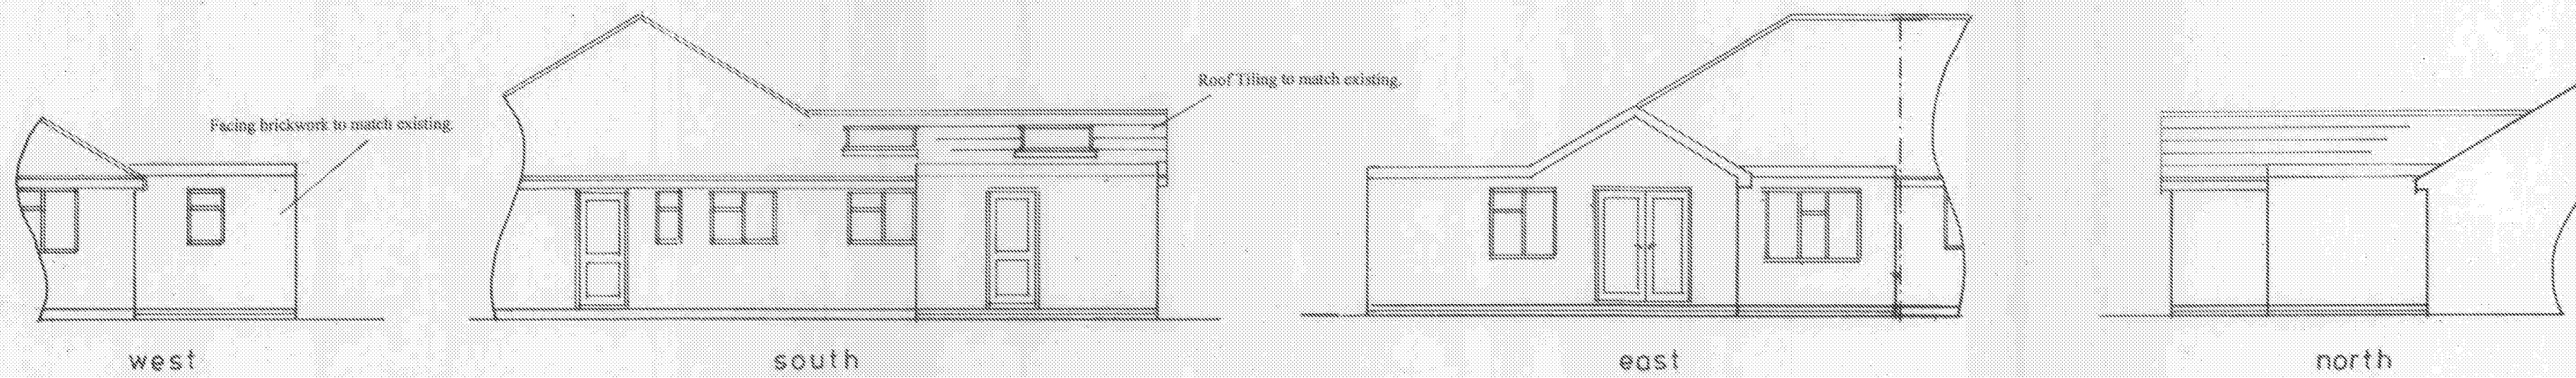

sheet 1 of 2

Proposed

PROPOSED SINGLE STOREY EXTENSION AT 4, THATCHWAY CLOSE, LITTLEHAMPTON
FOR MR. & MRS. D. BOND.

Bryan Butcher
Rainbow Cottage
Nyetimber Lane
Bognor Regis PO21 3JX
www.bryanbutcher.com