



LEGEND

1. This drawing is to be read in conjunction with all other drawings and specifications.
2. Do not scale off this drawing. Written dimensions to be taken only.
3. Any discrepancies found between this drawing and other drawings and specifications in the construction documents must be referred to the Landscape Architect prior to work commencing.
4. This drawing must not be copied in whole or in part without written consent of LDA design.
5. These drawings are for finishes only. All foundation, fixing, paving depths and drainage details to be provided by others.
6. All dimensions in mm unless otherwise stated.
7. Where dimension sizes of units are given they state length x width x depth.

TO BE READ IN CONJUNCTION WITH:


FOR CAR PARK LAYOUT REFER TO ENGINEER'S SITE LAYOUT PLAN 41051504

SOFTWARES AND TOPSOIL LAYOUT AND REFERENCE PLAN 5312_LC_400

PLANTING PLANS 1 TO 4 AND PLANT SCHEDULE 5312_LC_401-405

LANDSCAPE ARCHITECT'S EXTERNAL WORKS SPECIFICATION

FOR TREE SURVEY REFER TO ARBORICULTURAL SURVEY REPORT

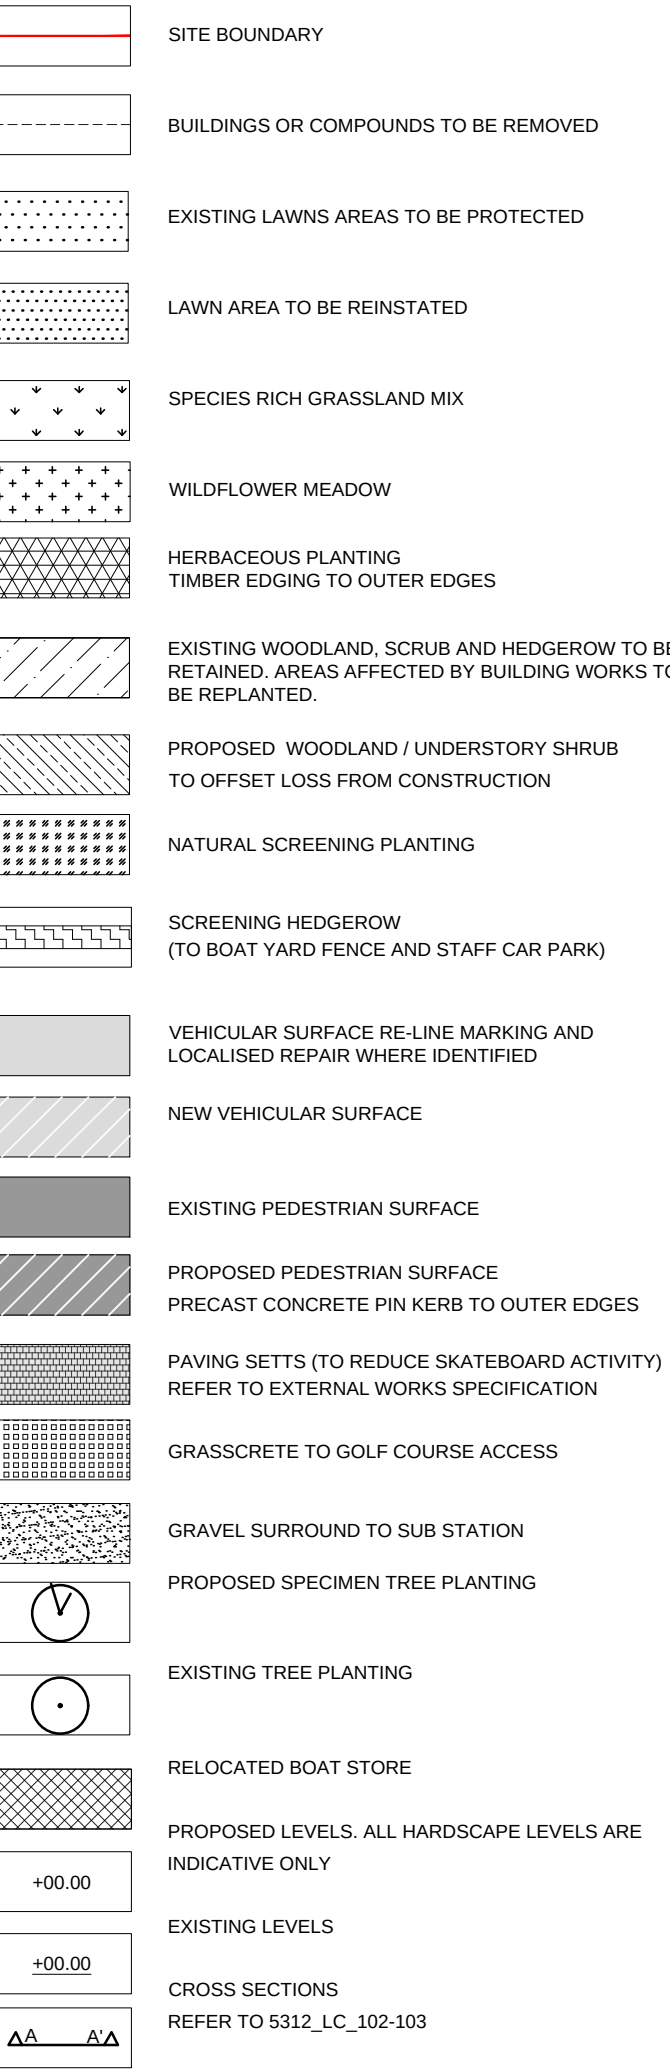

G	Updates following site visit	AW	17/07/19
F	Update to southern car park layout	AW	15/07/19
E	Coordination with softworks design	AW	10/07/19
D	Update to southern car parking layout	AW	04/07/19
C	Changes to Herndon Avenue screening planting	AW	21/07/17
B	Species rich grassland added to north of building	AW	18/05/17
A	Boat Yard layout update	AW	13/04/17
REV.	DESCRIPTION	APP.	DATE

LDA DESIGN

PROJECT TITLE
LITTLEHAMPTON LEISURE CENTRE
LANDSCAPE AND PUBLIC REALM

DRAWING TITLE
Landscape Masterplan

ISSUED BY	Exeter	T: 01392 260 430
DATE	Mar 2017	DRAWN
SCALE	1:500	CHECKED
STATUS	Final	APPROVED

DWG. NO 5312_LC_100_REV6

No dimensions are to be scaled from this drawing.
All dimensions are to be checked on site.
Area measurements for indicative purposes only.

© LDA Design Consulting Ltd. Quality Assured to BS EN ISO 9001 : 2008
Sources Ordnance Survey