Notes

1. The Survey Grid is on an Arbitrary rotation and origin. It is not based on Ordnance Survey.
2. Fences shown are not necessarily legal boundaries.
3. Dimensions should not be scaled. All dimensions should be checked on site before any fabrication / construction.
4. Copyright of all data produced by MNA shall remain with MNA unless otherwise specifically agreed.
5. Information provided should not be altered or modified in any way. It should not be used for any purpose other than for which it was intended and should not be issued to other parties without prior agreement of MNA.
6. MNA cannot accept responsibility for any damage to computer systems which may result from viruses which may be contained in the data provided.
7. If the AutoCAD drawing is being read by any system other than AutoCAD it should be checked against a hard copy. MNA cannot accept liability for omissions.

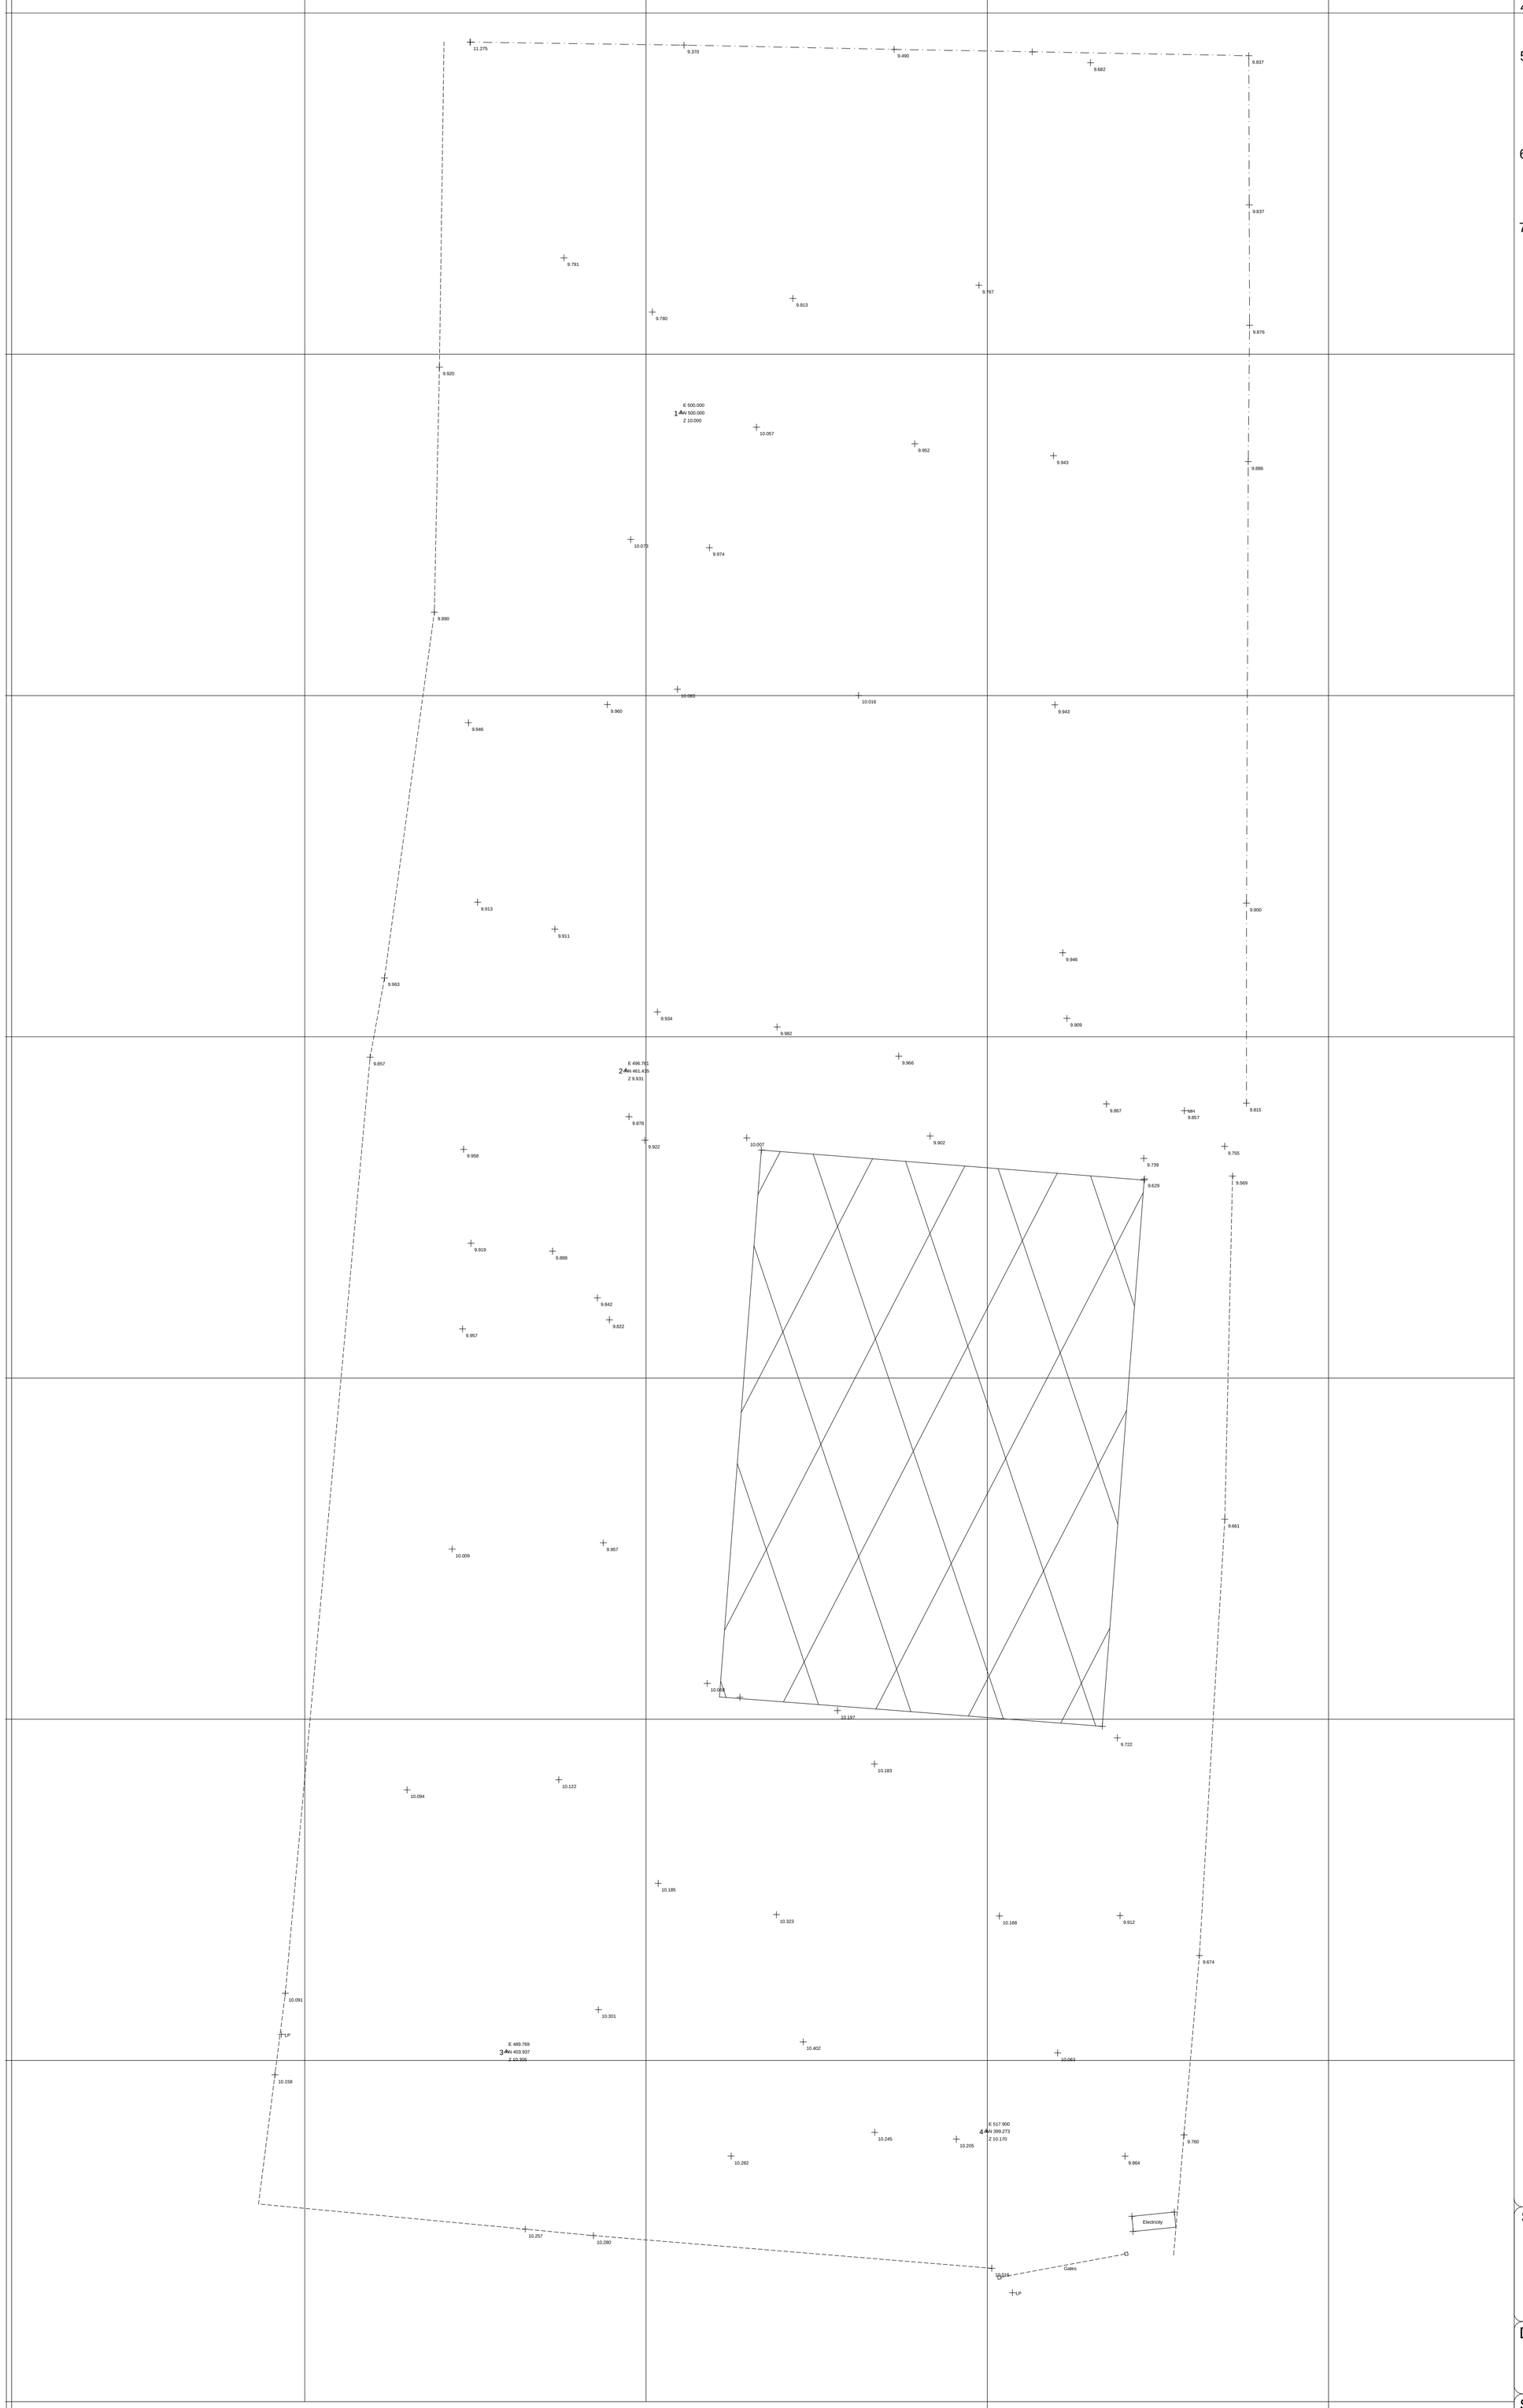

Mark Newman Associates
Land Survey
T:01825 830230 M:07810 854754
Email: mnaltd@icloud.com

Site
Castleview Nursery
Lyminster

Drawing Title
Site plan

Scale
1:200

Surveyed	Drawn	Checked
MPN	MPN	GLN

Project No	Drawing No	Date
070	0617/070/01	08/06/2017

ARUN DISTRICT COUNCIL LU/231/17/PL